United States Department of the Interior

BUREAU OF RECLAMATION
Northern California Area Office
16349 Shasta Dam Boulevard
Shasta Lake, CA 96019-8400

IN REPLY REFER TO

February 5, 2026

NC-442
2.2.3.18

Mr. Chase Hurley
Kirkwood Water District
P.O. Box 2657
Los Banos, California 93635

Subject: Tehama Colusa Canal Authority – Request to Install, Operate, and Maintain Turnout Facility and Steel Pipeline Crossing –Tehama-Colusa Canal – Central Valley Project

Dear Mr. Hurley:

Enclosed is an executed originals of Contract No. 25-LC-20-3398, giving Kirkwood Water District permission to install, operate and maintain a turnout facility at Milepost 21.33L on the Tehama-Colusa Canal.

If you have any questions, please contact Ms. Yesenia Sigala, Water and Lands Specialist, at 530-892-6242 or ysigala@usbr.gov

Sincerely,

JACOB BERENS

Digitally signed by JACOB BERENS
Date: 2026.02.04 15:28:43 -08'00'

Jacob Berens
Chief, Water & Land Division

Enclosure

cc: Mr. William Vanderwaal
General Manager
Tehama-Colusa Canal Authority
P.O. Box 1025
Willows, California 95988
(w/encl)

Contract No. 25-LC-20-3398

CVP-959
Index No. 51/ Unit No. T-98

UNITED STATES
DEPARTMENT OF THE INTERIOR
BUREAU OF RECLAMATION
CENTRAL VALLEY PROJECT, CALIFORNIA

Tehama-Colusa Canal, Milepost
Central Valley Project

LICENSE FOR THE INSTALLATION, OPERATION AND MAINTENANCE OF STRUCTURE

THIS LICENSE is given this 4th day of February, 2026, in pursuance of the Act of Congress approved June 17, 1902 (32 Stat. 388), and all other acts amendatory thereof or supplementary thereto, by and between THE UNITED STATES OF AMERICA, acting by and through its Department of the Interior, Bureau of Reclamation (United States), represented by the Area Manager executing this instrument on its behalf, and the KIRKWOOD WATER DISTRICT (Licensee).

RECITALS

WHEREAS, the United States has acquired land and constructed the Tehama-Colusa Canal (Canal), a feature of its Central Valley Project; and

WHEREAS, the Tehama-Colusa Canal Authority (TCCA) is operating the Canal on behalf of the United States; and

WHEREAS, the Licensee has requested permission to install, operate and maintain a turnout facility on the Canal; and to enter into a temporary contract with Reclamation to provide 600 acre-feet of surplus water under Section 215 of the Reclamation Act of 1982; and

WHEREAS, the United States has no objection to such use of land and use is, at this time, not incompatible with the purpose for which the land was acquired and is now being administered.

IT IS AGREED

The United States gives the Licensee permission to enter upon, install, operate and maintain turnout facilities, located at milepost 21.33L on the Canal as shown on the vicinity map marked Exhibit "A" attached and made a part hereof, subject to the following terms and conditions:

1. This License is personal, revocable, and nontransferable and, unless sooner terminated as provided herein, shall continue so long as in the opinion of the United States it is considered to be expedient and not detrimental to the public interest; provided, that in no event shall this license extend beyond **twenty-five (25) years** from the date first written above.

2. This License will terminate, and all rights of the Licensee hereunder will cease, and the Licensee will quietly deliver to the United States possession of the premises in like condition as when taken, reasonable wear and damage by the elements expected:

a. If Licensee's facilities interfere with existing or proposed facilities of the United States, or

b. If the land involved is needed by the United States for project purposes, or

c. In the event the United States disposes of its interest in said land, or

d. Upon failure of the Licensee to keep the premises clean and in good repair, free of noxious weeds, and free of fire and safety hazards, at Licensee's own expense, or

e. Upon failure of the Licensee to maintain the licensed area and conduct its activities in full compliance with all Federal, State, and local laws, rules, and regulations, including, but not limited to all those relating to or concerned with the environment. Any activity deemed to be illegal on Federal land shall be cause for immediate termination of the use authorization, or

f. Upon the expiration of the term as provided by Article 1, or

g. After failure of the Licensee to observe any of the conditions of this License, and on the tenth day following service of written notice on the Licenses of termination because of failure to observe such conditions, or

h. If the United States determines that the Licensee has failed to operate and maintain facilities in accordance with the terms and conditions contained herein, and if Licensee fails to correct the deficiencies within 30 days after being given written notice thereof. The United States and its assigns reserve the right to correct such deficiencies, and Licensee agrees to reimburse the United States for any and all costs incurred in connection with the correction of said deficiencies.

i. Upon failure of the Licensee to strictly adhere to the use limitation as stated above and shall not engage in the handling of, use or storage of toxic, corrosive, explosive, or flammable material on said premises, or

j. Upon failure to effectively prohibit discharge of non-storm water, wastewater, and any chemical residues through the drainage system of the licensed premises.

3. All improvements and construction shall be in compliance with plans and specifications which have been reviewed by Reclamation and TCCA entitled, Davids Engineering, Inc., titled "California Olive Ranch 3 Pipeline dated November 21, 2025", marked Exhibit "B", attached hereto and made part hereof. A set of final plans (Final Plans) shall be submitted by the Licensee and written approval from Reclamation must be obtained by the Licensee prior to any on-site activity; Reclamation agrees that it will not unreasonably withhold, delay, or condition its written approval thereof.

a. Any changes to the aforementioned plans in subsequent addendum, modification or change orders, which have the potential to adversely affect the United States facilities, will be submitted to the United States and the TCCA for review and consideration of acceptance in advance.

b. The Licensee shall comply with all applicable water, ground, and air pollution laws and regulations of the United States, the State and local authorities. Special precautions must be taken to prevent any contamination of the water in the Canal and adjacent water distribution facilities. There must not be any litter or waste placed on, or contamination of the right-of-way and any adjacent properties.

c. No hazardous and/or flammable substances, such as oil, fuel, lubricants, solvents, etc., may be stored on the Canal's right-of-way. Such substances must be transported to and from each facility in properly labeled and sealed containers. These substances must be used safely and prudently to avoid any contamination of the water and land comprising the Canal right-of-way.

d. No pesticide or herbicide may be used on the Canal right-of-way without the prior written permission of the United States.

e. All pipes, pumps, and appurtenances, including respective protective coatings, must be kept operable, calibrated, and in good repair. The maintenance and replacement of this facility and appurtenance is to occur at the sole cost and is the sole responsibility of the Licenses.

4. The Licensee and its contractors shall comply with requirements of the latest edition (currently the June 2024 edition) of the **Reclamation Safety and Health Standards** handbook while conducting any activity on Reclamation land or facilities. A copy can be downloaded from Reclamation's public website at: https://www.usbr.gov/safety/rshs/

5. A Categorical Exclusion Checklist (CGB-ED-2025-020) has been prepared for this Project. Per CGB-ED-2025-083, environmental commitments have been identified. For said commitments, please refer to the Environmental Commitment Program (ECP) form, labeled as ***"Exhibit C,"*** attached hereto and made a part hereof. Please direct any questions or comments regarding the CEC and/or ECP to Reclamation's Supervisory Natural Resource Specialist at (559) 262-0300.

6. This License is granted, subject to the right of the United States, to use said land for all operation and maintenance of the Canal and all related facilities and to existing rights in favor of the public or third parties for highways, roads, railroads, telegraph, telephone, and electrical transmission lines and canals, laterals, ditches, flumes, siphons, and pipelines, on, over, and across said land.

7. Damages to the United States property, including but not limited to the Canal, service, roads, access roads, fence gates and posts resulting from the Licensee's activities under this License, will be corrected promptly at Licensee's expense to the satisfaction of the United States and the TCCA.

8. The Licensee shall not make any extension or alteration of said facilities authorized by this License without prior written concurrence of the United States and the TCCA. Detail specifications of the facility shall be maintained by the Licensee and shall be made available to the United States or the TCCA upon request. Annual review of the facilities shall be conducted by the TCCA and Licensee to ensure compliance with the terms and conditions of this License.

9. All parties agree that the Licensee is responsible for any and all restoration of premises including cleanup and removal of any hazardous or other material on, in, or under the premises to the extent required by Federal, State, or local law, regulations and other requirements.

10. The United States and TCCA reserves the right of its officers, agents, and employees at all times to have unrestricted access and ingress to, passage over, and egress from all of said lands, to make investigations of all kinds, dig test pits and drill test holes, to survey for and construct the United States and irrigation works and other structures incident to Federal Projects, or for any purpose whatsoever. The United States will make every reasonable effort to keep damages to a minimum.

11. Upon termination or revocation of this License, all structures, and all accessories on the land, including any new additions by the Licensee, that were constructed or placed on or below the surface of the land under this License, shall be removed by the Licensee without delay and the premises shall be restored to its original condition as nearly as possible, all at the sole cost and expense of the Licensee. In the event the Licensee shall fail to remove all of the said structures and accessories upon termination or revocation, title thereto shall without further action vest in the United States whereupon it may at its discretion remove such structures and restore the land at the expense of the Licensee.

12. The Licensee hereby agrees to indemnify and hold harmless the United States and the TCCA, and their respective employees, directors, officers, its agents and assigns, from any loss or damage and from any liability on account of personal injury, death, or property damage, including damages or theft of materials, equipment or vehicles belonging to the Licensee or its contractors and agents or private parties occupying the site; or claims for personal injury, death, or property damage of any nature whatsoever and by whomsoever made arising out of the Licensee's activities under this License.

13. The Licensee will comply with all applicable water, ground, and air pollution law and regulations of the United States, the State of California and local authorities. In addition, the License shall comply with the following hazardous materials restrictions:

a. The Licensee may not allow contamination or pollution of Federal lands, waters or facilities and for which the Licensee has the responsibility for care, operation, and maintenance by its employees or agents and shall take reasonable precautions to prevent such contamination or pollution by third parties. Substances causing contamination or pollution shall include but are not limited to hazardous materials, thermal pollution, refuse, garbage, sewage effluent, industrial waste, petroleum products, mine tailings, mineral salts, misused pesticides, pesticide containers, or any other pollutants.

b. The Licensee shall comply with all applicable Federal, State, and local laws and regulations, and the United States policies and directives and standards, existing or hereafter enacted or promulgated, concerning any hazardous material that will be used, produced, transported, stored, or disposed of on or in Federal lands, waters, or facilities.

c. "Hazardous material" means any substance, pollutant, or contaminant listed as hazardous under the Comprehensive Environmental Response, Compensation, and Liability Act of 1980, as amended, 42 U.S.C. § 9601 et seq., and the regulations promulgated pursuant to that Act.

d. Upon discovery of any event which may or does result in contamination or pollution of Federal lands, waters or facilities, the Licensee shall initiate any necessary emergency measures to protect health, safety, and the environment and shall report such discovery and full details of the actions taken to the Contracting Officer. Reporting may be within twenty-four (24) hours of the time of discovery if it is an emergency or by the first working day if it is a non-emergency. An emergency is any situation that requires immediate action to reduce or avoid endangering public health or the environment.

e. Violation of any of the provisions of this Article, as determined by the Contracting Officer, may constitute grounds for termination of this contract. Such violations require immediate corrective action by the Licensee and shall make the Licensee liable for the cost of full and complete remediation and/or restoration of any Federal resources or facilities that are adversely affected as a result of the violation.

f. The Licensee agrees to include the provision contained in paragraphs (a) through (e) of this Article in any subcontract or third-party contract it may enter into pursuant to this contract.

g. The United States agrees to provide information necessary for the Licensee, using reasonable diligence, to comply with the provision of this Article.

14. The Licensee shall immediately provide an oral notification to the United States authorized official of the discovery of any and all antiquities or other objects of archaeological, cultural, historic, and scientific interest on the United States' lands. The Licensee shall follow up with a written report of their findings to the United States authorized official within 48 hours. Objects under consideration include, but are not limited to historic or prehistoric ruins, human remains, funerary objects, and artifacts discovered as a result of activities under this permit. The Licensee shall immediately cease the activity in the area of the discovery, make a reasonable effort to protect such discoveries, and wait for written approval from the authorized official before resuming the activity. Protective and mitigative measures specified by the United States' authorized official shall be the responsibility of the Licensee.

15. Each provision of this use authorization shall be interpreted in such a manner as to be valid under applicable law, but if any provision of this use authorization shall be deemed or determined by competent authority to be invalid or prohibited hereunder, such provision shall be effective and void only to the extent of such invalidity or prohibition, but shall not be deemed

ineffective or invalid as to the remainder of such provision or any other remaining provisions, or of the use authorization as a whole.

16. The Licensee warrants that no person or agency has been employed or retained to solicit or secure this agreement upon an agreement or understanding for a commission, percentage, brokerage, or contingent fee, excepting bona fide employees or bona fide established agencies maintained by the Licensee for the purpose of securing business. For breach or violation of this warranty, the United States shall have the right to annul this agreement without liability or in its discretion or require Licensee to pay, in addition to the License price or consideration, the full amount of such commission, percentage, brokerage, or contingent fee to the United States.

17. No member or Delegate to Congress or Resident Commissioner, or officer, employee, or agent of the Department of the Interior, shall be admitted to any share or part of this License or to any benefit that may arise herefrom, but this restriction shall be not construed to extend to this License if made with a corporation for its general benefit.

IN WITNESS WHEREOF, the parties have hereunto subscribed to their names as of the first date above written.

UNITED STATES OF AMERICA

By: _____

Elizabeth Hadley
Area Manager
Northern California Area Office
Interior Region 10
California – Great Basin
Bureau of Reclamation

ACCEPTED:

Kirkwood Water District, and its authorized representative, by signature below, agrees to the terms and conditions above.

By: _____

Chase Hurley, General Manager

NOTED: TEHAMA-COLUSA CANAL AUTHORITY

By:_____

William Vanderwaal, General Manager

— BUREAU OF —
RECLAMATION

EXHIBIT "A" Kirkwood WD - Mile Post 21.33L

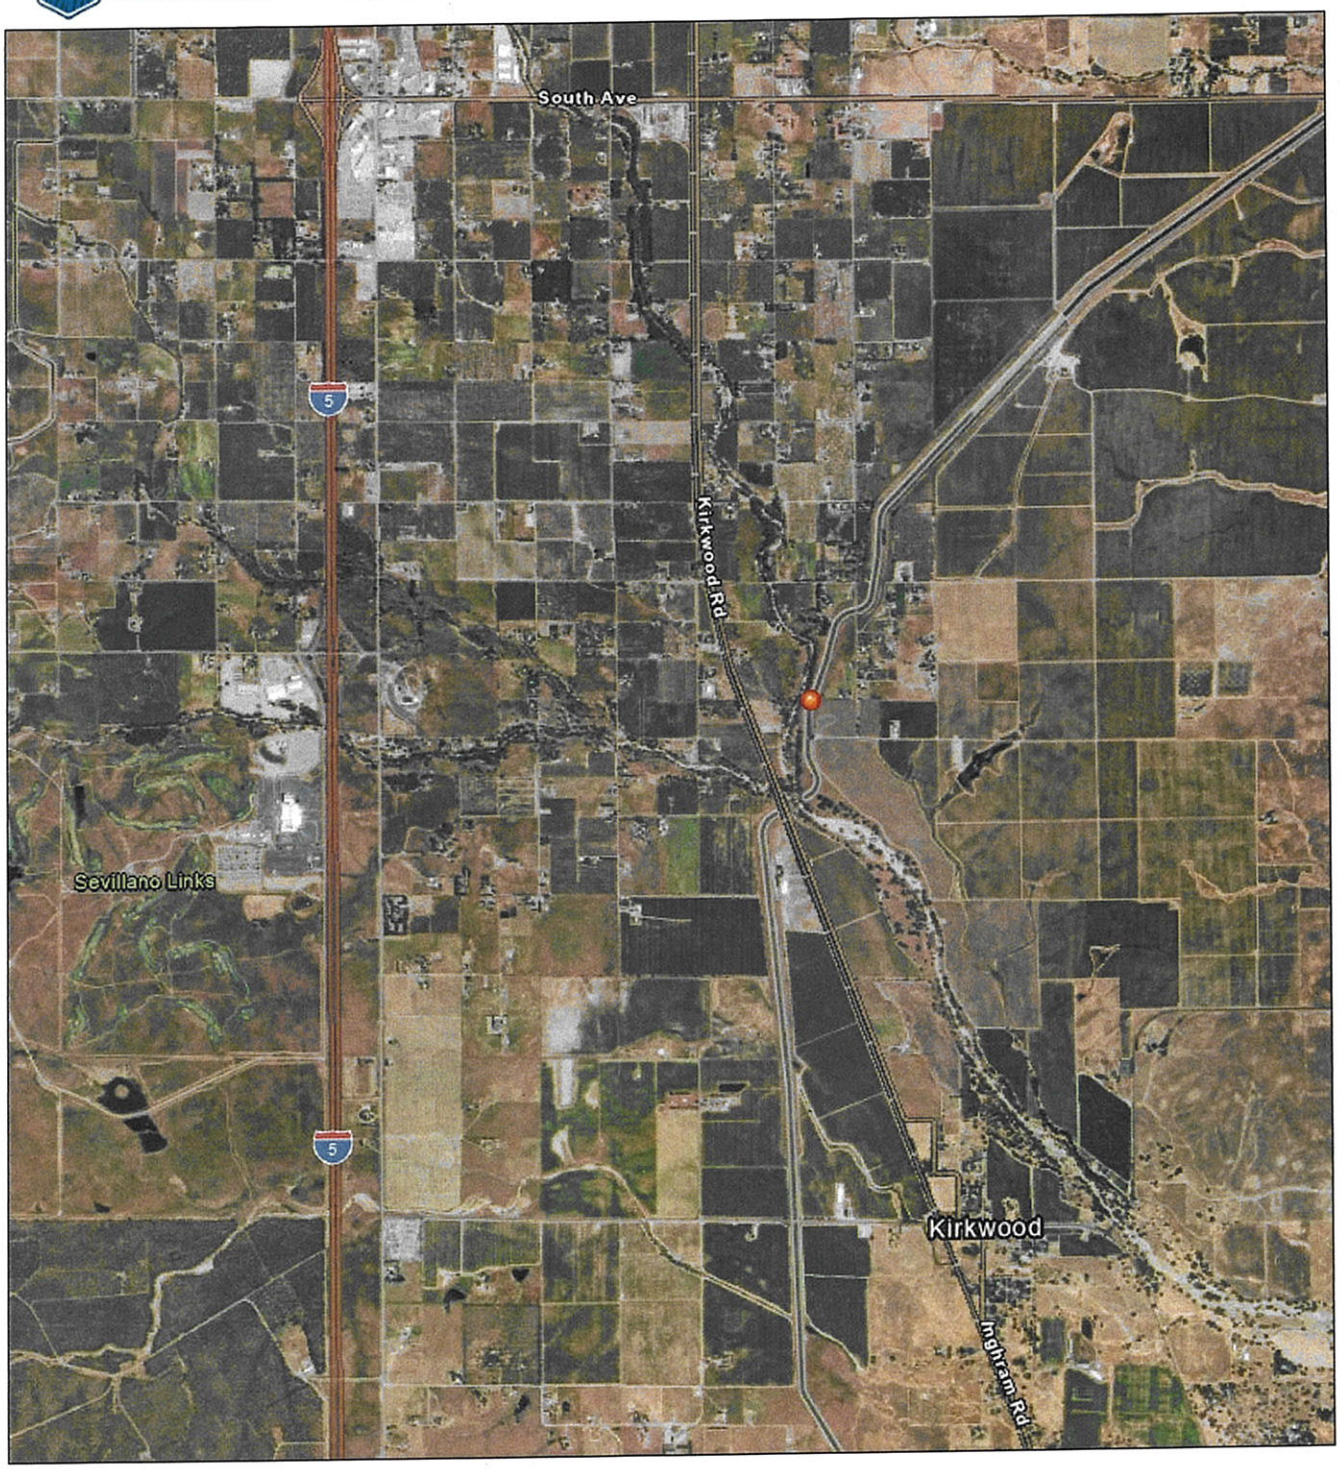

0 0.45 0.9 mi

N

DISCLAIMER: This map and data are provided as-is and are intended for general reference only. None of the parties involved in preparing the map or data contained herein warrant or represent the data to be complete and accurate.

Date: 12/17/2025

EXHIBIT "B"

60% DESIGN ISSUED FOR REVIEW
NOT FOR CONSTRUCTION

TEHAMA COUNTY FLOOD CONTROL AND WATER CONVSERVATION DISTRICT

PLANS FOR THE CALIFORNIA OLIVE RANCH 3 PIPELINE

811 Know what's below. Call before you dig.

STATE OF CALIFORNIA
SCALE: 1" = 500,000'

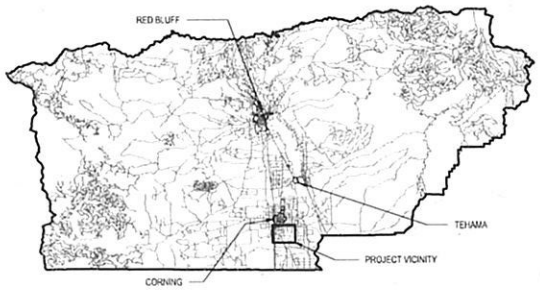

TEHAMA COUNTY
SCALE: 1" = 50,000'

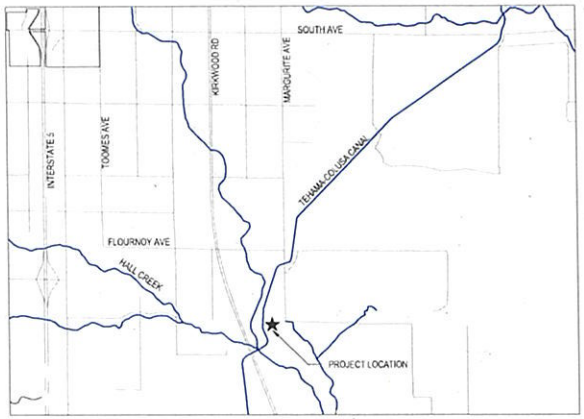

PROJECT VICINITY
SCALE: 1" = 2,000'

STANDARD ABBREVIATIONS

@	AT
AB	AGGREGATE BASE
AC	ASPHALT CONCRETE
ACP	ASBESTOS CEMENT PIPE
ALT	ALTERNATE STATIONING
BC	BEGINNING OF CURVE
BDRY	BOUNDARY
BSL	BUILDING SET BACK
BVCE	BEGIN VERTICAL CURVE ELEVATION
BVCS	BEGIN VERTICAL CURVE STATION
BW	BARBED WIRE
C & G	CURB AND GUTTER
CIP	CAST IRON PIPE
℄ OR CL	CENTERLINE
CLSD	CLOSED
CO	CLEAN OUT
CONC	CONCRETE
CTB	CONTROL BOX
DET	DETAIL
DIA	DIAMETER
DIP	DUCTILE IRON PIPE
DND	DO NOT DISTURB
DW	DRIVEWAY
D OR SD	STORM DRAIN
EC	END OF CURVE
EGL	ENERGY GRADE LINE
ELEV	ELEVATION
EP	EDGE OF PAVEMENT
ESMT	EASEMENT
EVCE	END VERTICAL CURVE ELEVATION
EVCS	END VERTICAL CURVE STATION
E.W.	EACH WAY
EX OR EXIST OR (E)	EXISTING
FG	FINISH GRADE
FH	FIRE HYDRANT
℄ OR FL	FLOW LINE
GB	GRADE BREAK
HGL	HYDRAULIC GRADE LINE
HORIZ	HORIZONTAL
INV	INVERT
LF	LINEAR FEET
LT	LEFT
MAX	MAXIMUM
MFG	MANUFACTURER
MH	MAINTENANCE HOLE
MIN	MINIMUM
N	NORTH
NTS	NOT TO SCALE
OG	ORIGINAL GROUND / GRADE
O.C.	ON CENTER
PROP OR (P)	PROPOSED
PP	POWER POLE
PL	PROPERTY LINE
PRC	POINT OF REVERSE CURVE
PT	POINT
PUE	PUBLIC UTILITY EASEMENT
PVC	POLYVINYL CHLORIDE PIPE
PVI	POINT OF VERTICAL INTERSECTION
R	RADIUS
RCP	REINFORCED CONCRETE PIPE (SPUN)
RET	RETURN
R.O.W.	RIGHT OF WAY
RT	RIGHT
SBL	SIDE BEND LEFT
SBR	SIDE BEND RIGHT
SCH	SCHEDULE
SHT	SHEET
SNS	STREET NAME SIGN
STA	STATION
STD	STANDARD
SW	SIDEWALK
SS	SEWER SERVICE
S	SEWER
TBR	TO BE REMOVED
TCB	TOP OF CANAL BANK
TCC	TEHAMA COLUSA CANAL
TCFCWCD	TEHAMA COUNTY FLOOD CONTROL AND WATER CONSERVATION DISTRICT
TEMP	TEMPORARY
TG	TOP OF GRATE
THRU	THROUGH
TOW	TOP OF WALL
U/S	UPSTREAM
WS	WATER SURFACE @ DESIGN FLOWRATE
WSP	WELDED STEEL PIPE

SHEET INDEX

SHEET NO.	SHEET CODE	NAME
1	T01	TITLE SHEET
2	GN01	GENERAL NOTES
3	GN02	GENERAL NOTES
4	PO01	PROJECT OVERVIEW PLAN AND PROFILE
5	PP01	PLAN AND PROFILE
6	PP02	PLAN AND PROFILE
7	PP03	PLAN AND PROFILE
8	PP04	POINT OF DIVERSION PLAN AND PROFILE
9	D01	DETAILS
10	D02	DETAILS
11	D03	THRUST BLOCK DETAILS
12	D04	PUMP STATION DETAILS
13	D05	PUMP STATION DETAILS

PROJECT CONTACTS

OWNER: TEHAMA COUNTY FLOOD CONTROL AND WATER CONSERVATION DISTRICT (TCFCWCD)
OWNER REPRESENTATIVE: JUSTIN JENSON

OWNER APPROVAL: _____

ENGINEER: DAVIDS ENGINEERING, INC

CHAD TIENKEN
1772 PICASSO AVENUE, SUITE A
DAVIS, CA. 95618
(530) 757-6107 EXT. 109

DAVIDS ENGINEERING, INC
Technology Infrastructure Water

REV	BY	DATE	DESCRIPTION

TITLE SHEET
CALIFORNIA OLIVE RANCH 3 PIPELINE
TCFCWCD
CORNING
CALIFORNIA
TEHAMA COUNTY

PRELIMINARY NOT FOR CONSTRUCTION

DATE: 11/21/25
SCALE: AS NOTED
JOB NUMBER: 1139.14
DESIGNED: DRH
DRAWN: GJS
CHECKED: CT

T01

SHEET 1 OF 13

60% DESIGN ISSUED FOR REVIEW
NOT FOR CONSTRUCTION

GENERAL NOTES

1. THE PLANS HAVE BEEN PREPARED WITH THE INTENTION THAT THE ENGINEER WILL PERFORM CONSTRUCTION STAKING FOR THE ENTIRE PROJECT INCLUDING SETTING TEMPORARY BENCHMARKS NEAR THE PROPOSED LOCATION OF STRUCTURES TO BE USED BY THE CONTRACTOR FOR LAYOUT AND QUALITY CONTROL. A CONSTRUCTION STAKING SCHEDULE SHALL BE DEFINED AS REQUIRED DURING THE PRE-CONSTRUCTION MEETING. THE CONTRACTOR SHALL PROVIDE THE ENGINEER A MINIMUM OF 2 WORKING DAYS ADVANCE NOTICE OF ANY STAKING NEEDS.
2. THE CONTRACTOR SHALL NOT BEGIN ANY WORK SHOWN ON THESE PLANS UNTIL THE SIGNATURE OF APPROVAL OF ENGINEER AND THE OWNER ARE AFFIXED AT THE DESIGNATED LOCATION ON THE TITLE SHEET, ALL APPLICABLE PERMITS HAVE BEEN OBTAINED, AND THE ENGINEER HAS ISSUED A NOTICE TO PROCEED.
3. THE CONTRACTOR SHALL BE REQUIRED TO HAVE A PRE-CONSTRUCTION CONFERENCE WITH THE ENGINEER AND OWNER PRIOR TO STARTING THE WORK. THE CONTRACTOR SHALL BE PREPARED TO DISCUSS THEIR PLANS FOR EXECUTING THE WORK PER THE CONTRACT DOCUMENTS.
4. PRIOR TO THE START OF CONSTRUCTION, THE CONTRACTOR SHALL LOCATE ALL EXISTING AND UNDERGROUND UTILITIES IN AND AROUND THE AREAS OF NEW CONSTRUCTION AND VERIFY THE PROPOSED CONSTRUCTION DOES NOT CONFLICT WITH EXISTING OR PROPOSED UTILITIES OR THAT APPROPRIATE MEANS ARE PROVIDED FOR REROUTING, SUPPORTING, OR PROTECTION, OR OTHERWISE INCORPORATING THE UTILITIES IN THE CONSTRUCTION.
5. THE CONTRACTOR IS RESPONSIBLE FOR ALL CONSTRUCTION MEANS AND METHODS. CONTRACTOR SHALL FOLLOW BEST GENERAL PRACTICES IN EXECUTING ALL WORK.
6. THE CONTRACTOR SHALL SUBMIT A CONSTRUCTION SCHEDULE TO THE OWNER AND ENGINEER FOR APPROVAL PRIOR TO BEGINNING WORK AND IS TO NOTIFY THE OWNER 2 WORKING DAYS IN ADVANCE OF EACH CONSTRUCTION PHASE SO AS TO FACILITATE CONSTRUCTION INSPECTION SCHEDULING.
7. MATERIAL SUBMITTALS OR SHOP DRAWINGS REQUIRED BY THE CONTRACT DOCUMENTS SHALL BE SUBMITTED TO THE ENGINEER FOR APPROVAL A MINIMUM OF 2 WEEKS PRIOR TO COMMENCING WORK TO WHICH THE SUBMITTED MATERIALS PERTAINS. MATERIALS REQUIRING SUBMITTALS SHALL NOT BE INCORPORATED INTO THE WORK UNTIL SUBMITTAL APPROVAL IS RECEIVED FROM THE ENGINEER.
8. PRODUCTS REFERENCED ON THE DRAWINGS, OR THOSE APPROVED AS EQUAL, SHALL BE CONSTRUCTED, INSTALLED AND/OR APPLIED IN ACCORDANCE WITH THE MANUFACTURER'S WRITTEN RECOMMENDATION UNLESS OTHERWISE SHOWN.
9. THE CONTRACTOR SHALL ASSUME SOLE AND COMPLETE RESPONSIBILITY FOR JOB SITE CONDITIONS DURING THE COURSE OF THE CONSTRUCTION PROJECT, INCLUDING SAFETY OF ALL PERSONS AND PROPERTY. THIS REQUIREMENT SHALL APPLY CONTINUOUSLY AND NOT BE LIMITED TO NORMAL WORKING HOURS. THE CONTRACTOR FURTHER AGREES TO INDEMNIFY AND HOLD THE OWNER, ENGINEER, PROJECT MANAGER, AND THEIR OFFICERS, EMPLOYEES, AGENTS AND VOLUNTEERS HARMLESS FROM ANY AND ALL LIABILITY, REAL OR ALLEGED, IN CONNECTION WITH THE PERFORMANCE OF THE WORK.
10. A SET OF APPROVED PLANS SHALL BE ON THE JOB SITE AT ALL TIMES DURING CONSTRUCTION.
11. THE CONTRACTOR SHALL MAINTAIN A COPY OF THE PLANS DEDICATED TO DOCUMENTING AS-BUILT CONDITIONS. THESE PLANS SHALL BE PROVIDED TO THE ENGINEER AT THE CONCLUSION OF THE PROJECT.
12. DO NOT SCALE DRAWING. CONTACT THE ENGINEER FOR ANY DIMENSIONS OR SPECIFIC DETAIL NOT SHOWN.
13. NOTIFY THE OWNER AND/OR ENGINEER WHERE A CONFLICT OR DISCREPANCY OCCURS BETWEEN THESE DRAWINGS AND ANY OTHER PORTION OF THE CONTRACT DOCUMENTS OR EXISTING FIELD CONDITIONS.
14. THE CONTRACTOR SHALL LIMIT THE TOTAL WORK AREA SO THAT THE MINIMUM REQUIRED FOR CONSTRUCTION, STAGING AREAS AND OTHER DROP ZONES OR EQUIPMENT STORAGE ZONES BEYOND THE SHOWN EXTENTS OF WORK SHALL BE PRE-APPROVED BY THE OWNER.
15. THE CONTRACTOR SHALL BE RESPONSIBLE FOR ACQUIRING, USING, AND DISPOSING OF ADDITIONAL WORK AREAS AND FACILITIES TEMPORARILY REQUIRED FOR CONSTRUCTION ACTIVITIES. THE CONTRACTOR SHALL INDEMNIFY AND HOLD THE OWNER HARMLESS FROM ALL CLAIMS FOR DAMAGES OCCASIONED BY SUCH ACTIONS. CONTRACTOR SHALL OBTAIN WRITTEN PERMISSION PRIOR TO UTILIZING ANY AND ALL ADDITIONAL WORK AREAS.
16. VISITS TO THE JOB SITE BY THE ENGINEER OR THE OWNER TO OBSERVE THE CONSTRUCTION DO NOT IN ANY WAY MEAN THAT THEY ARE GUARANTORS OF THE CONTRACTOR'S WORK, NOR RESPONSIBLE FOR COMPREHENSIVE OR SPECIAL INSPECTIONS, COORDINATION, SUPERVISION, NOR SAFETY AT THE JOB SITE.
17. DAVIDS ENGINEERING IS THE ENGINEER FOR THIS PROJECT AND SHALL PERFORM CONSTRUCTION INSPECTION AND SUPERVISION.
18. THE CONTRACTOR SHALL PREPARE AND SUBMIT A TRAFFIC CONTROL PLAN FOR REVIEW AND APPROVAL BY THE ENGINEER PRIOR TO COMMENCING WORK AFFECTING PUBLIC TRAFFIC. THE CONTRACTOR IS RESPONSIBLE FOR PROVIDING MATERIALS AND LABOR REQUIRED FOR TRAFFIC CONTROL WHERE TEMPORARY ROAD CLOSURES ARE REQUIRED, FOR WORK ADJACENT TO THE ROADWAY, AND AT ALL POINTS OF EGRESS OR INGRESS TO THE PUBLIC TRAVELED WAY. PUBLIC SAFETY AND TRAFFIC CONTROL SHALL BE PROVIDED IN ACCORDANCE WITH THE CALTRANS TRAFFIC MANUAL AND AS MAY BE DIRECTED BY LOCAL OR REGIONAL ROADS OFFICIALS.
19. THIS PROJECT IS SUBJECT TO REQUIREMENTS OF PERMITS ISSUED BY VARIOUS REGULATORY AGENCIES, AND IT SHALL BE THE CONTRACTOR'S RESPONSIBILITY TO UNDERSTAND THESE REQUIREMENTS AS THEY RELATE TO THE WORK AND CONSTRUCTION-RELATED ACTIVITIES AND TO PERFORM ALL WORK IN ACCORDANCE WITH THOSE REQUIREMENTS.
20. IN THE EVENT THAT ARCHEOLOGICAL ARTIFACTS OR OTHER CULTURAL RESOURCES ARE UNCOVERED DURING CONSTRUCTION ACTIVITIES, THE CONTRACTOR SHALL STOP ALL WORK IMMEDIATELY IN THE AREA OF THE DISCOVERY AND CONTACT THE PROJECT MANAGER. WORK SHALL NOT CONTINUE UNTIL AUTHORIZED BY THE PROJECT MANAGER.
21. UNLESS NOTED OTHERWISE ON THE PLANS, ALL EXISTING ITEMS CALLED OUT TO BE PROTECTED OR LEFT UNDISTURBED SHALL BE PROTECTED BY THE CONTRACTOR. FACILITIES SHOULD NOT BE DISTURBED UNLESS IT IS SHOWN ON THE DRAWINGS THAT THE CONTRACTOR IS TO MAKE IMPROVEMENTS. IF SUCH ITEMS ARE DAMAGED OR MUST BE REMOVED TO FACILITATE CONSTRUCTION, THE CONTRACTOR SHALL REPLACE THE ITEMS AT NO COST TO THE OWNER TO THE SAME OR BETTER CONDITION THAN THEY WERE BEFORE REMOVAL.
22. THE CONTRACTOR SHALL BE RESPONSIBLE FOR COORDINATING THEIR ACTIONS AND COOPERATING TO FACILITATE MATERIALS TESTING BY THE CONSTRUCTION INSPECTORS OR THE OWNER'S APPOINTED MATERIALS TESTING SERVICE.
23. CONTRACTOR TO VERIFY ALL EXISTING INVERT ELEVATIONS SHOWN HEREIN.

SITE ACCESS AND STAGING

1. THE WORK CONTEMPLATED HEREIN REQUIRES CONSTRUCTION AND ACCESS ON PRIVATE LANDS. CONTRACTOR SHALL COORDINATE WITH LANDOWNER(S) TO ENSURE IMPACTS TO CONSTRUCTION AND PRIVATE FARMING OPERATIONS ARE MITIGATED.
2. ALL CONSTRUCTION AND MATERIAL DELIVERY TRAFFIC SHALL USE THE DESIGNATED ACCESS AND HAUL ROUTE(S) TO THE CONSTRUCTION SITE AS DIRECTED BY THE LANDOWNER OR ENGINEER.
3. ACCESS ROADS USED BY THE CONTRACTOR DURING CONSTRUCTION SHALL BE RETURNED TO PRE-PROJECT CONDITIONS PRIOR TO FINAL ACCEPTANCE OF THE PROJECT. PRE-PROJECT CONDITIONS SHALL BE AS DETERMINED THROUGH SITE INSPECTION AND DOCUMENTATION TO BE COMPLETED BY THE ENGINEER AND THE CONTRACTOR PRIOR TO THE START OF WORK.
4. THE CONTRACTOR WILL BE REQUIRED TO PROVIDE DUST ABATEMENT ON ACCESS ROADS, STAGING AREAS, AND THE PROJECT SITE FOR THE DURATION OF THE PROJECT.

ENVIRONMENTAL PROTECTION AND EROSION CONTROL

1. BEFORE STARTING ANY WORK ON THE PROJECT, THE CONTRACTOR SHALL SUBMIT, FOR THE ACCEPTANCE BY THE ENGINEER, A PROGRAM TO CONTROL WATER POLLUTION EFFECTIVELY DURING CONSTRUCTION OF THE PROJECT. THE PROGRAM SHALL SHOW THE SCHEDULE FOR THE EROSION CONTROL WORK INCLUDED IN THE CONTRACT AND FOR ALL WATER POLLUTION CONTROL MEASURES WHICH THE CONTRACTOR PROPOSES TO TAKE IN CONNECTION WITH CONSTRUCTION OF THE PROJECT TO MINIMIZE THE EFFECTS OF THE OPERATIONS UPON ADJACENT STREAMS AND OTHER BODIES OF WATER. THE CONTRACTOR SHALL NOT PERFORM ANY CLEARING AND GRUBBING OR EARTHWORK ON THE PROJECT, OTHER THAN THAT SPECIFICALLY AUTHORIZED IN WRITING BY THE ENGINEER, UNTIL THE PROGRAM HAS BEEN ACCEPTED.
2. THE CONTRACTOR SHALL SUBMIT A CLEARING AND GRUBBING PLAN PRIOR TO BEGINNING WORK. THE PLAN SHALL CLEARLY SHOW THE EXTENTS OF THE PROPOSED CLEARING, VEGETATION TO BE CLEARED, AND VEGETATION TO BE PROTECTED IN PLACE. THE PLAN AND IT'S CONTENTS ARE SUBJECT TO THE APPROVAL OF THE OWNER AND OWNER'S REPRESENTATIVE.
3. WATER POLLUTION SHALL COMPLY WITH SECTION 7-1.01G OF THE CURRENT STATE OF CALIFORNIA DEPARTMENT OF TRANSPORTATION STANDARD SPECIFICATIONS. THE CONTRACTOR SHALL EXERCISE EVERY REASONABLE PRECAUTION TO PROTECT STREAMS, LAKES, RESERVOIRS, BAYS, AND COASTAL WATERS FROM POLLUTION WITH FUELS, OILS, BITUMENS, CALCIUM CHLORIDE AND OTHER HARMFUL MATERIALS AND SHALL CONDUCT AND SCHEDULE OPERATIONS SO AS TO AVOID OR MINIMIZE MUDDYING AND SILTING OF STREAMS, LAKES, RESERVOIRS, BAYS AND COSTAL WATERS. CARE SHALL BE EXERCISED TO PRESERVE ROADSIDE VEGETATION BEYOND THE LIMITS OF CONSTRUCTION.
4. WATER POLLUTION CONTROL WORK IS INTENDED TO PROVIDE PREVENTION, CONTROL AND ABATEMENT OF WATER POLLUTION TO STREAMS, WATERWAYS AND OTHER BODIES OF WATER, AND SHALL CONSIST OF CONSTRUCTING THOSE FACILITIES WHICH MAY BE SHOWN ON THE PLANS, SPECIFIED HEREIN OR IN THE SPECIAL PROVISIONS, OR DIRECTED BY THE ENGINEER.
5. EROSION CONTROL FACILITIES AND MEASURES ARE TO BE INSTALLED AND OPERABLE PRIOR TO CONSTRUCTION, AND SHALL CONTINUE IN EFFECT UNTIL INSTALLATION OF THE PERMANENT PROJECT LANDSCAPING/EROSION CONTROL BMPS, IF APPLICABLE.
6. ALL PAVED AREAS SHALL BE KEPT CLEAR OF EARTH MATERIALS AND DEBRIS. THE SITE SHALL BE MAINTAINED SO AS TO PREVENT SEDIMENT LADEN RUNOFF FROM ENTERING THE STORM DRAINAGE SYSTEM, BODIES OF WATER OR ADJACENT PROPERTIES.
7. ALL EROSION CONTROL FACILITIES SHALL BE INSPECTED BY THE CONTRACTOR AND REPAIRED, AS REQUIRED, AT THE CONCLUSION OF EACH WORKING DAY DURING THE RAINY SEASON. THE CONTRACTOR SHALL INSPECT THE EROSION CONTROL FACILITIES AND MAKE NECESSARY REPAIRS THERETO PRIOR TO ANTICIPATED STORMS, AND SHALL PERIODICALLY INSPECT THE SITE AT REASONABLE INTERVALS DURING STORMS OF EXTENDED DURATION. REPAIRS TO DAMAGED FACILITIES SHALL BE REPAIRED IMMEDIATELY.

REVEGETATION

1. ALL DISTURBED AREAS (EXCEPT ROADWAYS) SHALL BE RESEEDED WITH A SEED MIX APPROVED BY THE OWNER.

SURVEY

1. EXISTING TOPOGRAPHIC SURVEY IS BASED ON DATA COLLECTION BY DAVIDS ENGINEERING, INC ON 7.10.2024. HORIZONTAL COORDINATE SYSTEM: NAD83 CALIFORNIA STATE PLANE, ZONE 1. VERTICAL DATUM: NAVD88. THE ENGINEER SHALL PROVIDE CONSTRUCTION STAKING FOR THE PROJECT.
2. NO BOUNDARY SURVEY HAS BEEN COMPLETED AT THIS TIME.

PIPE NOTES

1. UNLESS OTHERWISE NOTED, ALL PIPE SPECIFIED AS POLYVINYL CHLORIDE (PVC) SHALL BE A SDR OF 41.
2. ALL PVC PIPE SHALL CONFORM TO ASTM 2241 AND/OR NRCS 430-DD.
3. UNLESS OTHERWISE NOTED, ALL STEEL PIPE SHALL HAVE A WALL THICKNESS OF NOT LESS THAN 0.25".
4. UNLESS OTHERWISE NOTED, A MINIMUM OF 30" OF COVER OVER ALL PIPE SIZES AND MATERIAL.

DEMOLITION NOTES

1. ALL ITEMS IDENTIFIED FOR DEMOLITION SHALL BE COMPLETELY REMOVED AND DISPOSED OF IN A LAWFUL MANNER.
2. EXCAVATIONS OR VOIDS LEFT FOLLOWING THE DEMOLITION AND REMOVAL OF SUBSURFACE OR BURIED ITEMS SHALL BE BACKFILLED AND COMPACTED IN LIFTS TO A DENSITY EQUAL TO OR GREATER THAN THE SURROUNDING SOILS.
3. CONTRACTOR SHALL RESTORE ALL FENCING AND GATES REMOVED OR DAMAGED DURING CONSTRUCTION WITH NEW AND SIMILAR MATERIALS.
4. CONTRACTOR SHALL RE-GRADE AND RESURFACE THE EXISTING ROADS PROVIDING A SMOOTH TRANSITION TO ACCOMMODATE VEHICLE TRAVEL AND MAINTAIN A MINIMUM OF 30" OF COVER OVER ALL PIPE.

WATER CONTROL AND WATER DIVERSION NOTES

1. CONTRACTOR SHALL BE RESPONSIBLE FOR ALL CONTROL OR MANAGEMENT OF STORM WATER RUNOFF, WHETHER OVERLAND RUNOFF OR WITHIN EXISTING DITCHES OR CONVEYANCES.

UNITED STATES BUREAU OF RECLAMATION (USBR) REQUIREMENTS

1. THE FOLLOWING REQUIREMENTS APPLY TO ANY AND ALL CONSTRUCTION WITHIN THE USBR RIGHT OF WAY
   - 1.1. CANAL EMBANKMENTS SHOULD BE RE-BUILT OR REPAIRED WITH MATERIALS AND STANDARDS EQUAL TO OR BETTER THAN THE EXISTING EMBANKMENTS.
   - 1.2. RECLAMATION'S ONGOING O&M ACTIVITIES SHOULD NOT BE DISRUPTED DURING CROSSING CONSTRUCTION. THE PRIMARY OR SECONDARY OPERATING ROAD SHOULD BE KEPT AVAILABLE FOR RECLAMATION USE AT ALL TIMES.
   - 1.3. TRENCH BACKFILL SHOULD BE PLACED IN 4- TO 6-INCH LIFTS WHEN HAND COMPACTED OR NO MORE THAN 8-INCH LIFTS WHEN POWER COMPACTED.
   - 1.4. TRENCH BACKFILL WITHIN RECLAMATION'S ROW SHOULD BE COMPACTED TO 95 PERCENT COMPACTION (ASTM D 698, STANDARD PROCTOR, OR ASTM D 7382, VIBRATING HAMMER) (OR 90 PERCENT OF ASTM D 1557, MODIFIED PROCTOR).
   - 1.5. MECHANICAL COMPACTION USING HEAVY EQUIPMENT (GREATER THAN 2,000 POUNDS) SHOULD NOT BE USED WITHIN 18 INCHES OF THE RECLAMATION PIPELINE.
   - 1.6. EXISTING USBR FACILITIES AND APPURTENANCES SHOULD BE PROTECTED IN PLACE PRIOR TO AND DURING CONSTRUCTION.

811 Know what's below. Call before you dig.

CIVIL LINE LEGEND
- CONCRETE
- EARTH
- PROPERTY LINE
- RIGHT OF WAY
- EASEMENT
- ROAD
- UTL — UTILITY LINE
- OH — OVER HEAD UTILITY LINE
- 0+00 1+00 2+00 ALIGNMENT

PROPOSED	EXISTING	
	X	BARBED WIRE FENCE
		CHAIN LINK FENCE
		WOOD FENCE
121	121	X' CONTOUR MINOR
120	120	X' CONTOUR MAJOR
		GRADING
SA	SA	SANITARY SEWER PIPE
SD	SD	STORM DRAIN
W	W	WATER PIPELINE
IRR	IRR	IRRIGATION PIPELINE
	GAS	GAS LINE

MECHANICAL LINE LEGEND
- PIPELINE
- PIPELINE CENTERLINE
- EXISTING PIPELINE
- FUTURE PIPELINE

SYMBOL LEGEND
- UTILITY POLE
- GUY WIRE
- BENCH MARK
- CONTROL POINT
- MONUMENT
- REVISION
- PIPE BREAK
- HIGH WATER MARK
- EMBANKMENT ARROW
- 1 CALLOUT TAG
- A C01 PROFILE ARROW
- A C01 SECTION ARROW
- 1 VIEW TITLE SCALE: 1:1 DRAWING TITLE
- X'(120.00) (E) SPOT ELEVATION
- X'120.00 PROPOSED SPOT ELEVATION

DAVIDS ENGINEERING, INC — Water, Infrastructure, Technology

REV	BY	DATE	DESCRIPTION

GENERAL NOTES
CALIFORNIA OLIVE RANCH 3 PIPELINE
TCP (CWD)
CORNING
CALIFORNIA
TEHAMA COUNTY

PRELIMINARY NOT FOR CONSTRUCTION

DATE	11/21/25
SCALE	AS NOTED
JOB NUMBER	1139.14
DESIGNED	DRH
DRAWN	GJS
CHECKED	CT

GN01

SHEET 2 OF 13

EXHIBIT "B"

60% DESIGN ISSUED FOR REVIEW
NOT FOR CONSTRUCTION

GENERAL NOTES

1. THE PLANS HAVE BEEN PREPARED WITH THE INTENTION THAT TH
CONSTRUCTION STAKING FOR THE ENTIRE PROJECT INCLUDING
NEAR THE PROPOSED LOCATION OF STRUCTURES TO BE USED B
QUALITY CONTROL. A CONSTRUCTION STAKING SCHEDULE SHALL
PRE-CONSTRUCTION MEETING. THE CONTRACTOR SHALL PROVID
WORKING DAYS ADVANCE NOTICE OF ANY STAKING NEEDS.

2. THE CONTRACTOR SHALL NOT BEGIN ANY WORK SHOWN ON THE
APPROVAL OF ENGINEER AND THE OWNER ARE AFFIXED AT THE
SHEET, ALL APPLICABLE PERMITS HAVE BEEN OBTAINED, AND TH
PROCEED.

3. THE CONTRACTOR SHALL BE REQUIRED TO HAVE A PRE-CONSTR
ENGINEER AND OWNER PRIOR TO STARTING THE WORK. THE CO
DISCUSS THEIR PLANS FOR EXECUTING THE WORK PER THE CON

4. PRIOR TO THE START OF CONSTRUCTION, THE CONTRACTOR SHA
UNDERGROUND UTILITIES IN AND AROUND THE AREAS OF NEW C
PROPOSED CONSTRUCTION DOES NOT CONFLICT WITH EXISTING
APPROPRIATE MEANS ARE PROVIDED FOR REROUTING, SUPPOR
INCORPORATING THE UTILITIES IN THE CONSTRUCTION.

5. THE CONTRACTOR IS RESPONSIBLE FOR ALL CONSTRUCTION ME
FOLLOW BEST GENERAL PRACTICES IN EXECUTING ALL WORK.

6. THE CONTRACTOR SHALL SUBMIT A CONSTRUCTION SCHEDULE
APPROVAL PRIOR TO BEGINNING WORK AND IS TO NOTIFY THE O
EACH CONSTRUCTION PHASE SO AS TO FACILITATE CONSTRUCTI

7. MATERIAL SUBMITTALS OR SHOP DRAWINGS REQUIRED BY THE C
SUBMITTED TO THE ENGINEER FOR APPROVAL A MINIMUM OF 2 W
WHICH THE SUBMITTED MATERIALS PERTAINS. MATERIALS REQUI
INCORPORATED INTO THE WORK UNTIL SUBMITTAL APPROVAL IS

8. PRODUCTS REFERENCED ON THE DRAWINGS, OR THOSE APPROV
INSTALLED AND/OR APPLIED IN ACCORDANCE WITH THE MANUFA
UNLESS OTHERWISE SHOWN.

9. THE CONTRACTOR SHALL ASSUME SOLE AND COMPLETE RESPO
DURING THE COURSE OF THE CONSTRUCTION PROJECT, INCLUDI
PROPERTY. THIS REQUIREMENT SHALL APPLY CONTINUOUSLY AN
HOURS. THE CONTRACTOR FURTHER AGREES TO INDEMNIFY AND
MANAGER, AND THEIR OFFICERS, EMPLOYEES, AGENTS AND VOL
LIABILITY, REAL OR ALLEGED, IN CONNECTION WITH THE PERFOR

10. A SET OF APPROVED PLANS SHALL BE ON THE JOB SITE AT ALL TI

11. THE CONTRACTOR SHALL MAINTAIN A COPY OF THE PLANS DEDIC
CONDITIONS. THESE PLANS SHALL BE PROVIDED TO THE ENGINEE
PROJECT.

12. DO NOT SCALE DRAWING. CONTACT THE ENGINEER FOR ANY DIM
SHOWN.

13. NOTIFY THE OWNER AND/OR ENGINEER WHERE A CONFLICT OR D
DRAWINGS AND ANY OTHER PORTION OF THE CONTRACT DOCUM

14. THE CONTRACTOR SHALL LIMIT THE TOTAL WORK AREA SO THAT
CONSTRUCTION. STAGING AREAS AND OTHER DROP ZONES OR E
THE SHOWN EXTENTS OF WORK SHALL BE PRE-APPROVED BY TH

15. THE CONTRACTOR SHALL BE RESPONSIBLE FOR ACQUIRING, USIN
WORK AREAS AND FACILITIES TEMPORARILY REQUIRED FOR CON
CONTRACTOR SHALL INDEMNIFY AND HOLD THE OWNER HARMLE
OCCASIONED BY SUCH ACTIONS. CONTRACTOR SHALL OBTAIN WR
ANY AND ALL ADDITIONAL WORK AREAS.

16. VISITS TO THE JOB SITE BY THE ENGINEER OR THE OWNER TO OB
ANY WAY MEAN THAT THEY ARE GUARANTORS OF THE CONTRAC
COMPREHENSIVE OR SPECIAL INSPECTIONS, COORDINATION, SUP
SITE.

17. DAVIDS ENGINEERING IS THE ENGINEER FOR THIS PROJECT AND S
INSPECTION AND SUPERVISION.

18. THE CONTRACTOR SHALL PREPARE AND SUBMIT A TRAFFIC CONT
BY THE ENGINEER PRIOR TO COMMENCING WORK AFFECTING PUB
RESPONSIBLE FOR PROVIDING MATERIALS AND LABOR REQUIRED
TEMPORARY ROAD CLOSURES ARE REQUIRED, FOR WORK ADJAC
POINTS OF EGRESS OR INGRESS TO THE PUBLIC TRAVELED WAY.
SHALL BE PROVIDED IN ACCORDANCE WITH THE CALTRANS TRAFF
BY LOCAL OR REGIONAL ROADS OFFICIALS.

19. THIS PROJECT IS SUBJECT TO REQUIREMENTS OF PERMITS ISSUE
AND IT SHALL BE THE CONTRACTOR'S RESPONSIBILITY TO UNDER
RELATE TO THE WORK AND CONSTRUCTION-RELATED ACTIVITIES
ACCORDANCE WITH THOSE REQUIREMENTS. .

20. IN THE EVENT THAT ARCHEOLOGICAL ARTIFACTS OR OTHER CULT
DURING CONSTRUCTION ACTIVITIES, THE CONTRACTOR SHALL ST
AREA OF THE DISCOVERY AND CONTACT THE PROJECT MANAGER
AUTHORIZED BY THE PROJECT MANAGER

21. UNLESS NOTED OTHERWISE ON THE PLANS, ALL EXISTING ITEMS
UNDISTURBED SHALL BE PROTECTED BY THE CONTRACTOR. FACI
UNLESS IT IS SHOWN ON THE DRAWINGS THAT THE CONTRACTOR
ITEMS ARE DAMAGED OR MUST BE REMOVED TO FACILITATE CONS
REPLACE THE ITEMS AT NO COST TO THE OWNER TO THE SAME O
BEFORE REMOVAL.

811 Know what's below. Call before you dig

PLETELY REMOVED AND DISPOSED OF IN A LAWFUL

TION AND REMOVAL OF SUBSURFACE OR BURIED
S TO A DENSITY EQUAL TO OR GREATER THAN THE

S REMOVED OR DAMAGED DURING

EXISTING ROADS PROVIDING A SMOOTH
MAINTAIN A MINIMUM OF 30" OF COVER OVER ALL

OL OR MANAGEMENT OF STORM WATER RUNOFF,
CHES OR CONVEYANCES.

MENTS

L CONSTRUCTION WITHIN THE USBR RIGHT OF

EPAIRED WITH MATERIALS AND STANDARDS EQUAL
S.
D NOT BE DISRUPTED DURING CROSSING
PERATING ROAD SHOULD BE KEPT AVAILABLE FOR

NCH LIFTS WHEN HAND COMPACTED OR NO MORE

HOULD BE COMPACTED TO 95 PERCENT
OR ASTM D 7382, VIBRATING HAMMER) (OR 90

ENT (GREATER THAN 2,000 POUNDS) SHOULD NOT
PIPELINE.
SHOULD BE PROTECTED IN PLACE PRIOR TO AND

DISTURBED AND SHALL BE PROTECTED IN PLACE.
PENETRATING SYSTEM IS NOT PERMITTED.

SYMBOL LEGEND

- UTILITY POLE
- GUY WIRE
- BENCH MARK
- CONTROL POINT
- MONUMENT
- REVISION
- PIPE BREAK
- HIGH WATER MARK
- EMBANKMENT ARROW
- CALLOUT TAG
- PROFILE ARROW
- SECTION ARROW
- VIEW TITLE (SCALE: 1:1) — DRAWING TITLE
- (E) SPOT ELEVATION
- PROPOSED SPOT ELEVATION

0" 1/2" 1"
ACTUAL SCALE

DAVIDS ENGINEERING, INC
Water Infrastructure Technology

REV:	BY:	DATE:	DESCRIPTION

GENERAL NOTES

CALIFORNIA OLIVE RANCH 3 PIPELINE
TCFCWCD
CORNING
TEHAMA COUNTY
CALIFORNIA

PRELIMINARY NOT FOR CONSTRUCTION

DATE:	11/21/25
SCALE:	AS NOTED
JOB NUMBER:	1139.14
DESIGNED:	DRH
DRAWN:	GJS
CHECKED:	CT

GN01

SHEET 2 OF 13

H:_CLIENT_PROJECT\1139_TCFCWCD\1139.14_GSP_IMPLEMENTATION_TASK_WORK\04_PMA_DIRECT_RECHARGE\CALIFORNIA OLIVE RANCH\DRAFTING\02_CAD_PLANSHEETS\01_TITLE_NOTE
2:47 PM

60% DESIGN ISSUED FOR REVIEW
NOT FOR CONSTRUCTION

811 Know what's below. Call before you dig.

CONCRETE NOTES

1. CONCRETE MATERIALS, QUALITY CONTROL AND CONSTRUCTION SHALL BE IN ACCORDANCE WITH ACI 318-19.
2. UNLESS OTHERWISE SHOWN OR SPECIFIED, ALL CONCRETE SHALL HAVE A MINIMUM 28-DAY COMPRESSIVE STRENGTH OF 3,000 PSI AND CONTAIN NOT LESS THAN 564 POUNDS PER CUBIC YARD OF CONCRETE (SIX (6) SACK) OF PORTLAND CEMENT.
3. PORTLAND CEMENT SHALL BE, ASTM C150, TYPE II.
4. ALL CONCRETE SHALL HAVE A WATER-CEMENT RATIO NOT EXCEEDING 0.53 BY WEIGHT, INCLUDING FREE MOISTURE ON AGGREGATE.
5. SLUMP AT PLACEMENT SHALL BE ONE (1) INCH MINIMUM TO FOUR (4) INCHES MAXIMUM.
6. DO NOT USE RETARDING OR ACCELERATING ADMIXTURES UNLESS APPROVED BY THE ENGINEER.
7. DO NOT USE HIGH RANGE WATER REDUCERS (SUPERPLASTICIZERS) UNLESS APPROVED BY ENGINEER. IF APPROVED, USE IN ACCORDANCE WITH MANUFACTURE'S INSTRUCTIONS. A SLUMP RANGE OF FOUR (4) TO EIGHT (8) INCHES, AND A MAXIMUM WATER-CEMENT RATIO OF 0.40.
8. CONCRETE SHALL BE READY MIXED MEETING THE REQUIREMENTS OF ASTM C94. ALL CONCRETE SHALL BE MIXED UNTIL THERE IS A UNIFORM DISTRIBUTION OF MATERIALS WHICH FOR MOST CONCRETE TRUCKS IS 90 REVOLUTIONS PER MINUTE FOR TWO (2) MINUTES.
9. AGGREGATE SHALL CONFORM TO ASTM C-33 WITH 3.4" MAXIMUM AGGREGATE SIZE.
10. WATER SHALL BE CLEAN AND FREE FROM INJURIOUS AMOUNTS OF ACIDS, ALKALIS, SALTS, OILS, ORGANIC MATERIALS, OR OTHER DELETERIOUS SUBSTANCES.
11. SLURRY CEMENT BACKFILL USED IN LIEU OF COMPACTED SOIL SHALL CONTAIN NOT LESS THAN 188 POUNDS OF TYPE II PORTLAND CEMENT PER CUBIC YARDS OF CONCRETE (TWO (2) SACK) AND SHALL COMPLY WITH SECTION 19 OF THE STATE STANDARD SPECIFICATIONS. SEE SPECIFICATIONS.
12. NON-SHRINK GROUT (OR DRY-PACK) UNDER COLUMN BASES SHALL CONFORM TO ASTM C 1107 AND HAVE A MINIMUM COMPRESSIVE OF 4000 PSI.
13. WHEN DRILLING, CORING OR PENETRATING EXISTING NON-PRESTRESSED REINFORCED CONCRETE MEMBERS (COLUMN, WALLS, BEAM, SLABS, ETC) USE CARE AND CAUTION TO AVOID CUTTING OR DAMAGING THE EXISTING REINFORCING BARS. WHEN DRILLING, CORING OR PENETRATING EXISTING PRIESTESS CONCRETE (PRE- OR POST-TENSIONED) LOCATE THE PRESTESS TENDONS BY USING A NON-DESTRUCTIVE METHOD PRIOR TO COMMENCING WORK. EXERCISE EXTREME CARE AND CAUTION TO AVOID CUTTING OR DAMAGING THE TENDONS DURING THE DRILLING, CORING OR PENETRATING THE EXISTING CONCRETE. MAINTAIN A MINIMUM CLEARANCE OF ONE INCH BETWEEN THE REINFORCEMENT AND HOLE CORED.
14. CONDUITS, PIPES AND SLEEVES OF ANY MATERIAL NOT HARMFUL TO CONCRETE AND WITHIN LIMITATIONS OF ACI 318 SECTION 6.3 MAY BE EMBEDDED IN CONCRETE WITH APPROVAL OF THE ENGINEER OF RECORD, PROVIDED THEY ARE NOT CONSIDERED TO REPLACE STRUCTURALLY THE DISPLACED CONCRETE. REINFORCEMENTS, ANCHOR BOLTS, PIPE SLEEVES, AND OTHER INSERTS SHALL BE POSITIVELY SECURED IN PLACE PRIOR TO PLACING CONCRETE.
15. CONDUITS AND PIPES OF ALUMINUM SHALL NOT BE EMBEDDED IN STRUCTURAL CONCRETE UNLESS EFFECTIVELY COATED OR COVERED TO PREVENT ALUMINUM-CONCRETE REACTION OR ELECTROLYTIC ACTION BETWEEN ALUMINUM AND STEEL.
16. PROVIDE CONTROL OR CONSTRUCTION JOINTS AT 15'-0" ON CENTER EACH WAY, UNLESS OTHERWISE NOTED ON THE PLANS. SUBMIT A LAYOUT TO THE ARCHITECT AND ENGINEER FOR REVIEW. THE SURFACE OF CONCRETE CONSTRUCTION JOINTS SHALL BE CLEANED, FREE OF LAITANCE, AND ROUGHENED TO A ¼" MINIMUM AMPLITUDE. IMMEDIATELY BEFORE NEW CONCRETE IS PLACED, ALL CONSTRUCTION JOINTS SHALL BE WETTED AND STANDING WATER REMOVED. CONSTRUCTION JOINTS SHALL BE SO MADE AND LOCATED AS NOT TO IMPAIR THE STRENGTH OF THE STRUCTURE. PROVISION SHALL BE MADE FOR TRANSFER OF SHEAR AND OTHER FORCES THROUGH CONSTRUCTION JOINTS.

REINFORCING NOTES

1. REINFORCEMENT SHALL BE DEFORMED REINFORCEMENT.
2. REINFORCEMENT SHALL CONFORM TO ASTM A615, REINFORCING BARS FOR CONCRETE. ALL WELDED REBAR SHALL BE ASTM A706.
3. REINFORCING BARS SHALL HAVE THE FOLLOWING SPECIFIED YIELD STRENGTHS
   3.1. NO. 4 AND SMALLER - 60,000 PSI (GRADE 60)
   3.2. NO. 5 AND LARGER - 60,000 PSI (GRADE 60)

EXCAVATIONS AND FOUNDATIONS

1. SLOPES FOR PERMANENT FILLS SHALL NOT BE STEEPER THAN 2 HORIZONTAL TO 1 VERTICAL. CUT SLOPES FOR PERMANENT EXCAVATIONS SHALL NOT BE STEEPER THAN 2 HORIZONTAL TO 1 VERTICAL UNLESS SUBSTANTIATING DATA JUSTIFYING STEEPER CUT SLOPES IS SUBMITTED.
2. EXISTING FOOTINGS OR FOUNDATIONS WHICH MAY BE EFFECTED BY ANY EXCAVATION SHALL BE UNDERPINNED ADEQUATELY OR OTHERWISE PROTECTED AGAINST SETTLEMENT AND SHALL BE PROTECTED AGAINST LATERAL MOVEMENT.
3. EXPANSIVE SOIL UNDER THE BUILDING SLAB SHALL BE SCARIFIED AND RE-COMPACTED TO 90% RELATIVE DENSITY IN ACCORDANCE WITH ASTM D-1557 TO A DEPTH OF 8 INCHES BELOW ROUGH GRADE. THE CONTRACTOR SHALL PROVIDE DIKES AND LONG TERM SPRINKLING TO OBTAIN A MOISTURE CONTENT OF 3% PERCENT ABOVE OPTIMUM PRIOR TO COMPACTION. CONTRACTOR SHALL BE RESPONSIBLE FOR OBTAINING A MOISTURE TEST BY AN APPROVED TESTING LABORATORY PRIOR TO COMPACTION. ALL SUB-GRADE SHALL BE NATIVE OR ENGINEERED FILL.
4. FILLS USED TO SUPPORT THE FOUNDATIONS OF ANY BUILDING OR STRUCTURE SHALL BE PLACED IN ACCORDANCE WITH ACCEPTED ENGINEERING PRACTICE AND COMPACTED TO 90% RELATIVE DENSITY IN ACCORDANCE WITH ASTM D-1557. A SOIL INVESTIGATION REPORT AND A REPORT OF SATISFACTORY PLACEMENT OF FILL, BOTH ACCEPTABLE TO THE BUILDING OFFICIAL AND THE ENGINEER OF RECORD, SHALL BE SUBMITTED.
5. ALL FOOTINGS SHALL BEAR ON UNDISTURBED SOIL 18 INCHES BELOW NATURAL OR FINISHED GRADE, WHICHEVER IS LOWER.
6. FOUNDATIONS FOR ALL BUILDINGS WHERE THE SURFACE OF THE GROUND SLOPES MORE THAN 1 FOOT IN 10 FEET SHALL BE LEVEL OR SHALL BE STEPPED SO THAT BOTH TOP AND BOTTOM OF SUCH FOUNDATIONS ARE LEVEL.

THE ALLOWABLE FOUNDATION AND LATERAL PRESSURES.
- A. CLASS OF MATERIALS: #5 (CLAY, SANDY CLAY, SILTY CLAY, CLAYEY SILT, SILT AND SANDY SILT)
- B. ALLOWABLE FOUNDATION PRESSURE: 1500 PSF
- C. LATERAL BEARING: 100 PSF PER FOOT OF DEPTH
- D. LATERAL SLIDING RESISTANCE: 130 PSF

ALL FOOTINGS SHALL BEAR ON UNDISTURBED SOIL 12 INCHES BELOW NATURAL OR FINISHED GRADE, WHICHEVER IS LOWER.

STEEL

1. THE DESIGN, FABRICATION AND ERECTION OF STEEL SHALL BE IN ACCORDANCE WITH AISC 360 AND AISC 341 INCLUDING ANY ENFORCEMENT AGENCY AMENDMENTS.
2. EXPOSED INTERIOR STEEL SHALL RECEIVE ONE COAT OF PRIMER PAINT, UON. DO NOT PAINT SURFACES IN DIRECT CONTACT WITH CONCRETE OR MASONRY, WHERE FIELD WELDING IS REQUIRED, WHERE FIRE-PROOFING IS REQUIRED OR CONTACT SURFACES OF STEEL-TO-STEEL, AND DECK TO STEEL CONNECTIONS. CONCEALED STEEL DOES NOT REQUIRE PAINT, UON. EXPOSED EXTERIOR STEEL & FASTENERS SHALL BE HOT DIP GALVANIZED, UON.
3. ALL WELDING SHALL BE DONE WITH E70 SERIES ELECTRODES.
4. MINIMUM SIZE OF FILLET WELDS: ⅛" FOR MATERIAL ¼" TO ½" THICK, ¼" FOR MATERIAL OVER ½" TO ¾" THICK, ⅜" FOR MATERIAL OVER ¾" TO 1½" THICK, AND ½" FOR MATERIAL OVER 1½" THICK. MATERIAL THICKNESS IS FOR THINNER PART JOINED. SINGLE PASS WELDS MUST BE USED FOR SIZES SHOWN. SIZE OF WELD IS LEG DIMENSION OF FILLET. MINIMUM EFFECTIVE LENGTH OF FILLET WELDS SHALL BE NOT LESS THAN FOUR TIMES THE FILLET SIZE. MINIMUM EFFECTIVE LENGTH OF INTERMITTENT FILLET WELDS SHALL BE 1½".
5. GROOVE WELDS SHALL BE COMPLETE JOINT PENETRATION WELDS, UON. GROOVE WELDS SHALL BE TERMINATED AT THE END OF JOINTS IN A MANNER THAT WILL ENSURE SOUND WELDS. USE WELD TABS AND BACKING BARS ALIGNED TO PROVIDE AN EXTENSION OF THE JOINT PREPARATION. REMOVE EXTENSIONS UPON COMPLETION & COOLING OF THE WELD. GRIND ENDS OF THE WELD SMOOTH AND FLUSH WITH THE EDGES OF THE ABUTTING PARTS.
6. WHERE "ALL AROUND" FILLET WELDS ARE INDICATED AT CONCEALED NON-EXPOSED SQUARE OR RECTANGULAR HSS CONNECTIONS TO PLATES, FILLET WELDS ARE NOT REQUIRED AT RADIUS CORNERS, UON.
7. FIELD WELDING TO BE DONE BY WELDERS CERTIFIED FOR STRUCTURAL STEEL, REINFORCING STEEL, LIGHT GAUGE STEEL.
8. SHOP WELDS MUST BE PERFORMED IN A LICENSED FABRICATOR'S SHOP.
9. CONNECTORS SHALL CONFORM TO SPECIFICATIONS FOR STRUCTURAL JOINTS USING ASTM A325 OR A490 BOLTS.
10. BOLTS FOR STEEL-TO-STEEL CONNECTIONS SHALL BE PLACED IN STANDARD SIZE HOLES, UON. BOLTS FOR STEEL-TO-CONCRETE/MASONRY CONNECTIONS SHALL BE PLACED IN ANCHOR ROD HOLES, UON. USE STANDARD AISC PITCH & GAUGE FOR BOLTED CONNECTIONS, UON.
11. BOLTS AND RODS SHALL BE CUT-THREAD TYPE WITH FULL DIAMETER BODY STYLE MEETING REQUIREMENTS OF ASME B18.2.1. THE BODY DIAMETER SHALL NOT BE LESS THAN THE MINIMUM MAJOR DIAMETER WHEN THREADS ARE CUT. REDUCED DIAMETER BODY STYLE ROLLED THREAD BOLTS OR RODS ARE NOT PERMITTED.
12. BOLT HEADS, NUTS OR "DTI"S OF BOLTED STEEL-TO-STEEL AND STEEL-TO-CONCRETE CONNECTIONS BEARING ON SLOPING SURFACES SHALL USE A BEVELED HARDENED WASHER IN THE BOLT ASSEMBLY AT THAT SURFACE.
13. THE CONTRACTOR IS RESPONSIBLE FOR ANY AND ALL TEMPORARY SUPPORTS REQUIRED FOR ERECTION. THIS STRUCTURE MAY NOT BE SELF-SUPPORTING AS DEFINED IN THE AISC CODE OF STANDARD PRACTICE. THEREFORE ERECTION BRACING IS REQUIRED AND IS TO BE PREPARED BY A LICENSED STRUCTURAL ENGINEER.

STRUCTURAL STEEL SHALL CONFORM TO ASTM STANDARDS, MATERIAL SPECIFICATIONS FOR STRUCTURAL STEEL			
		ASTM	Fy (KSI)
WIDE FLANGE SHAPES (W & WT)		A992	50
M, MT, S & ST SHAPES		A36	36
CHANNELS (C & MC)		A36	36
ANGLES		A36	36
PLATES & BARS		A572	50
STEEL PIPE		A53, GRADE B	35
STRUCTURAL TUBING (HSS SQUARE & RECTANGULAR)		A500, GRADE B	46
STRUCTURAL TUBING (HSS ROUND)		A500, GRADE B	42
ZEES		ASTM A1011 GR.55	55
HIGH STRENGTH BOLTS	⅝" Ø TO 1" Ø	A325, HEAVY HEX, TYPE I	92
	1⅛" Ø TO 1½" Ø		81
RODS (PLAIN & ALL-THREAD) ATR		A36	36
BOLTS		A307, GRADE A, HEX	Fu = 60 KSI
ANCHOR BOLTS & RODS		F1554, CLASS 2A, S3	
		GRADE 36, TYP UON	36

NOMINAL BOLT HOLE DIMENSIONS				
NOMINAL BOLT DIAMETER, db, INCHES	NOMINAL BOLT HOLE DIMENSIONS, INCHES			
	STANDARD DIAMETER	OVERSIZED DIAMETER	SHORT SLOTTTED	LONG SLOTTED
1/2	9/16	5/8	9/16 x 11/16	9/16 x 1 1/4
5/8	11/16	13/16	11/16 x 7/8	11/16 x 1 9/16
3/4	13/16	15/16	13/16 x 1	13/16 x 1 7/8
7/8	15/16	1 1/16	1 15 x 1 1/8	15/16 x 2 3/16
1	1 1/16	1 1/4	1 1/16 x 1 5/16	1 1/16 x 2 1/2
>= 1 1/8	db + 1/16	db + 5/16	(db+1/16) x (db+3/8)	(db+1/16) x (2.5db)

DAVIDS ENGINEERING, INC
Water | Infrastructure | Technology

REV	BY	DATE	DESCRIPTION

GENERAL NOTES

CALIFORNIA OLIVE RANCH 3 PIPELINE
TCFCWCD
CORNING
CALIFORNIA
TEHAMA COUNTY

PRELIMINARY NOT FOR CONSTRUCTION

DATE	11/21/25
SCALE	AS NOTED
JOB NUMBER	1139.14
DESIGNED	DR
DRAWN	GJS
CHECKED	CT

GN02

SHEET 3 OF 13

60% DESIGN ISSUED FOR REVIEW
NOT FOR CONSTRUCTION

PLAN VIEW
STATION 00+00 TO 32+66
SCALE: 1" = 120'

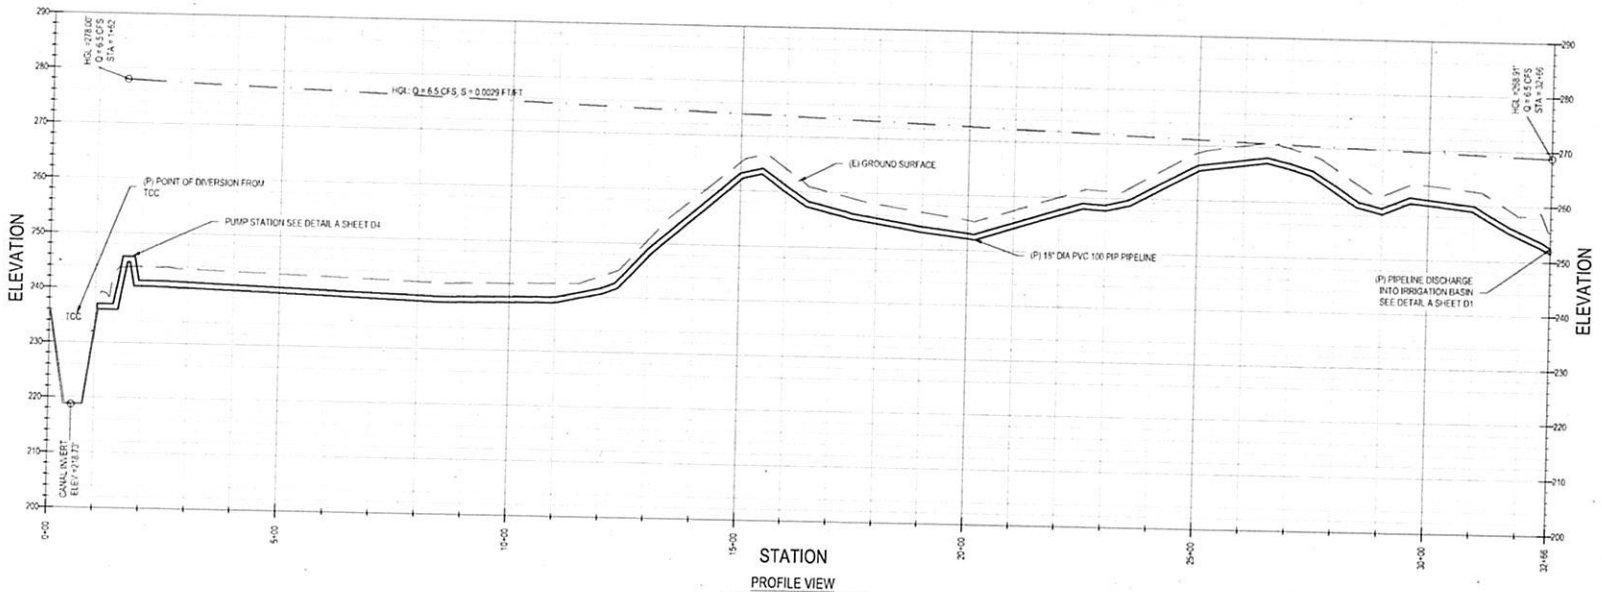

PROFILE VIEW
STATION 00+00 TO 32+66
VERT. SCALE: 1" = 10' HORIZ. SCALE: 1" = 120'

811 Know what's below. Call before you dig

DAVIDS ENGINEERING, INC
Water | Infrastructure | Technology

REV	BY	DATE	DESCRIPTION

PROJECT OVERVIEW PLAN AND PROFILE
STATION 00+00 TO 32+66

CALIFORNA OLIVE RANCH 3 PIPELINE
TCH/CVCD
CORNING
CALIFORNIA
TEHAMA COUNTY

PRELIMINARY
NOT
FOR
CONSTRUCTION

DATE	11/21/25
SCALE	AS NOTED
JOB NUMBER	1139.14
DESIGNED	DRS
DRAWN	GJS
CHECKED	CT

PO01

SHEET 4 OF 13

60% DESIGN ISSUED FOR REVIEW
NOT FOR CONSTRUCTION

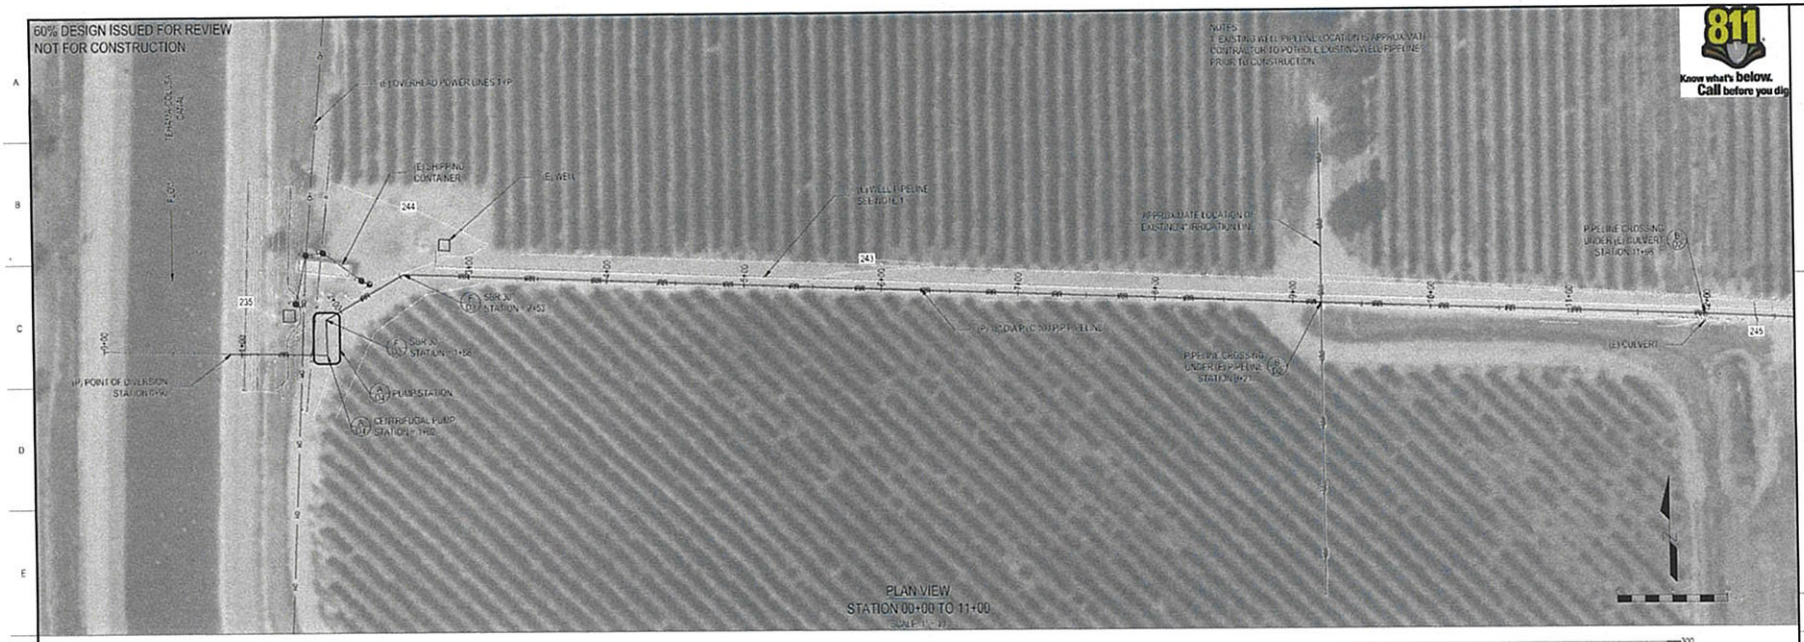

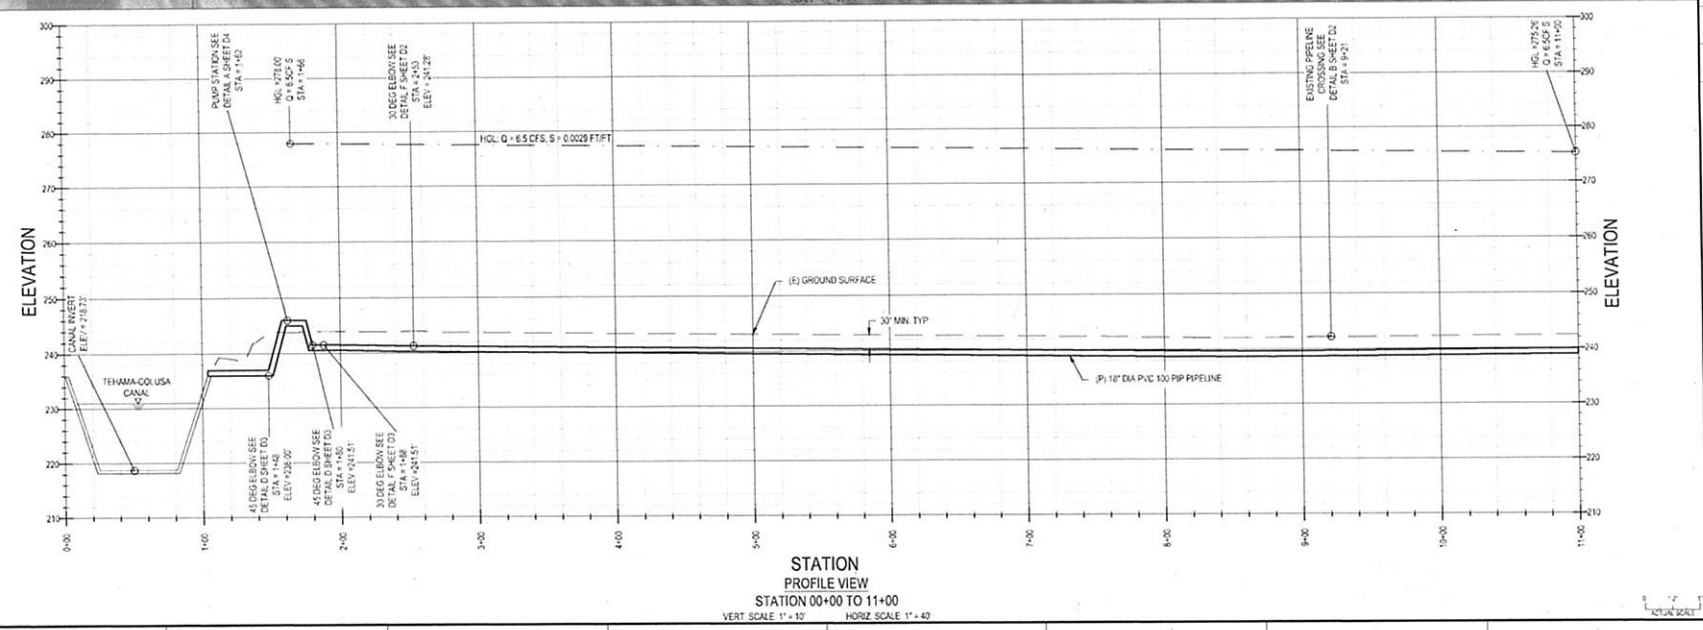

DAVIDS ENGINEERING, INC
Water | Infrastructure | Technology

REV	BY	DATE	DESCRIPTION

PLAN AND PROFILE
STATION 00+00 TO 11+00

CALIFORNIA OLIVE RANCH 3 PIPELINE
TC-CH/CD
CORNING
TEHAMA COUNTY
CALIFORNIA

PRELIMINARY
NOT
FOR
CONSTRUCTION

DATE	11/21/25
SCALE	AS NOTED
JOB NUMBER	1139.14
DESIGNED	DRH
DRAWN	GJS
CHECKED	CT

PP01

SHEET 5 OF 13

60% DESIGN ISSUED FOR REVIEW
NOT FOR CONSTRUCTION

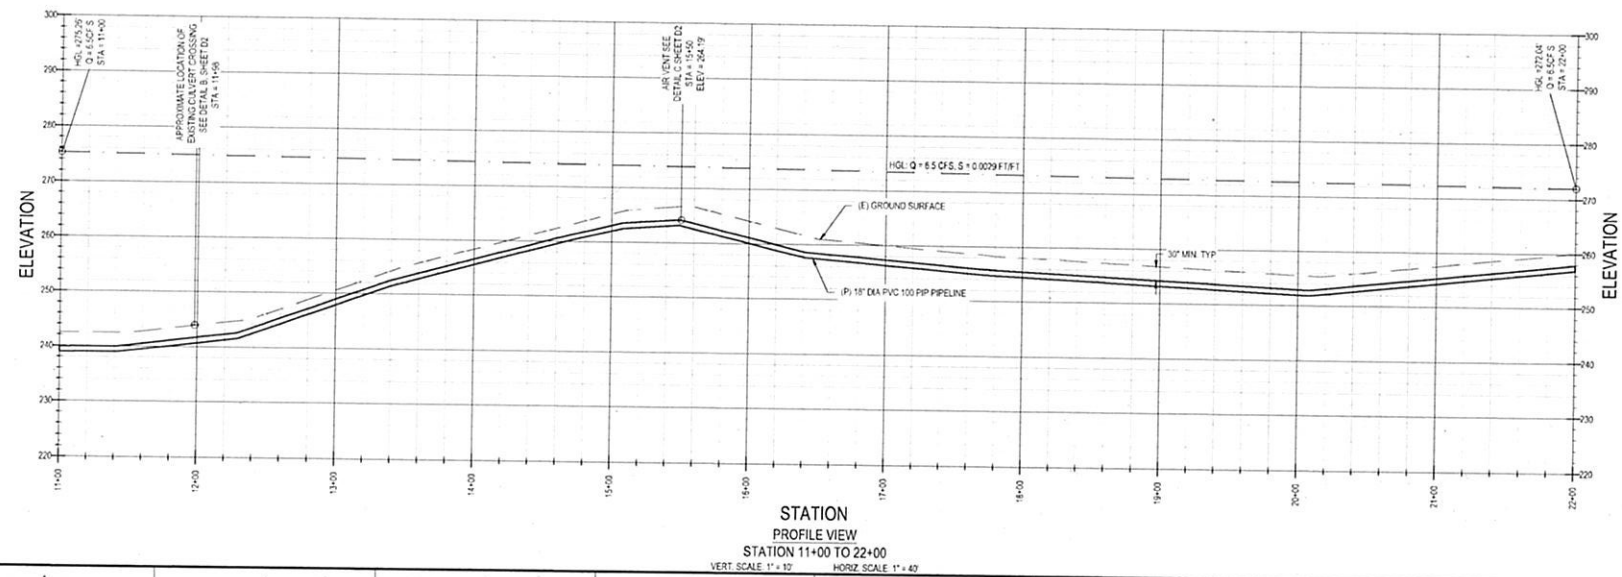

DAVIDS ENGINEERING, INC
Water | Infrastructure | Technology

REV	BY	DATE	DESCRIPTION

PLAN AND PROFILE
STATION 11+00 TO 22+00

CALIFORNIA OLIVE RANCH 3 PIPELINE
TCP CH/CI
CORNING
CALIFORNIA
TEHAMA COUNTY

PRELIMINARY
NOT
FOR
CONSTRUCTION

DATE	11/21/22
SCALE	AS NOTED
JOB NUMBER	1139.14
DESIGNED	DRH
DRAWN	GJS
CHECKED	CT

PP02

SHEET 6 OF 13

60% DESIGN ISSUED FOR REVIEW
NOT FOR CONSTRUCTION

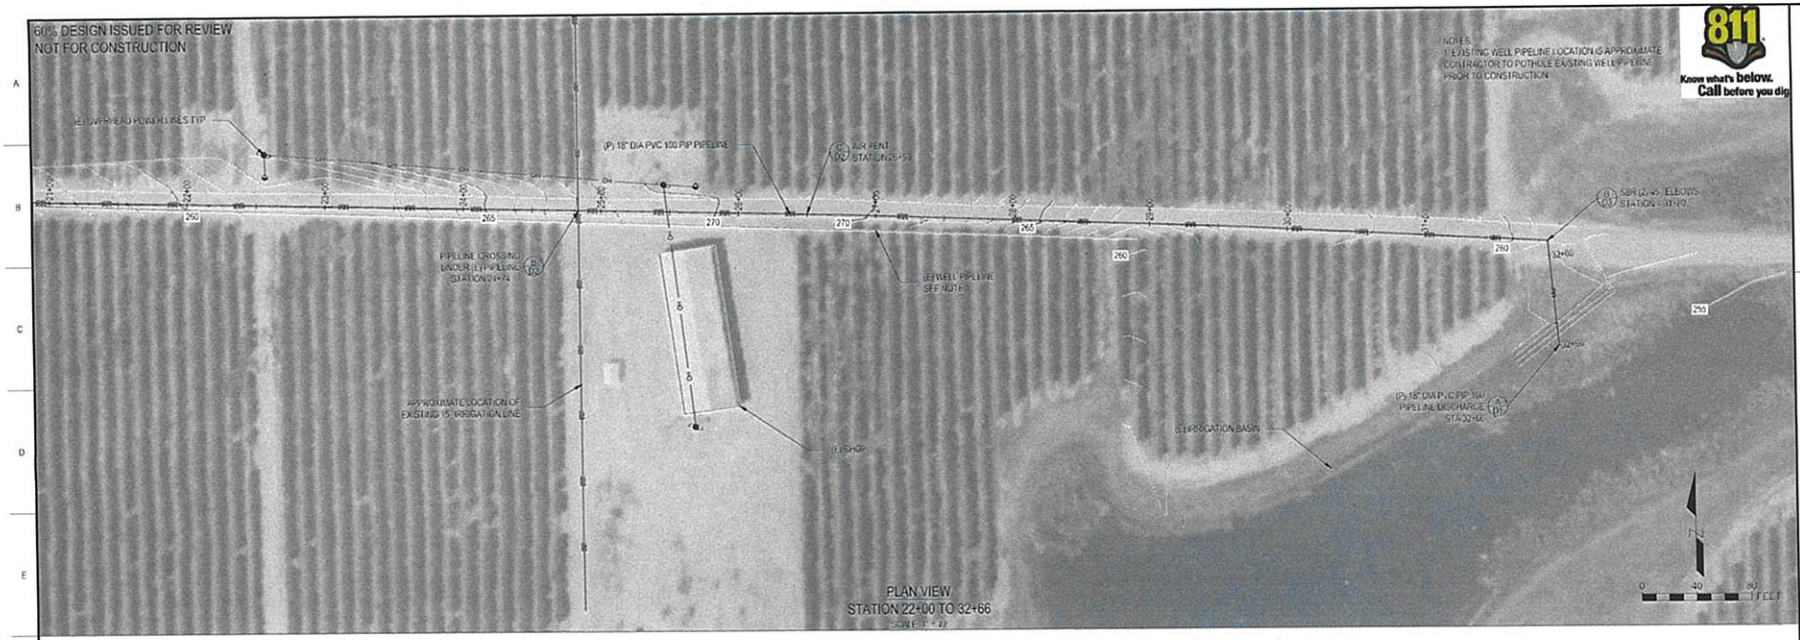

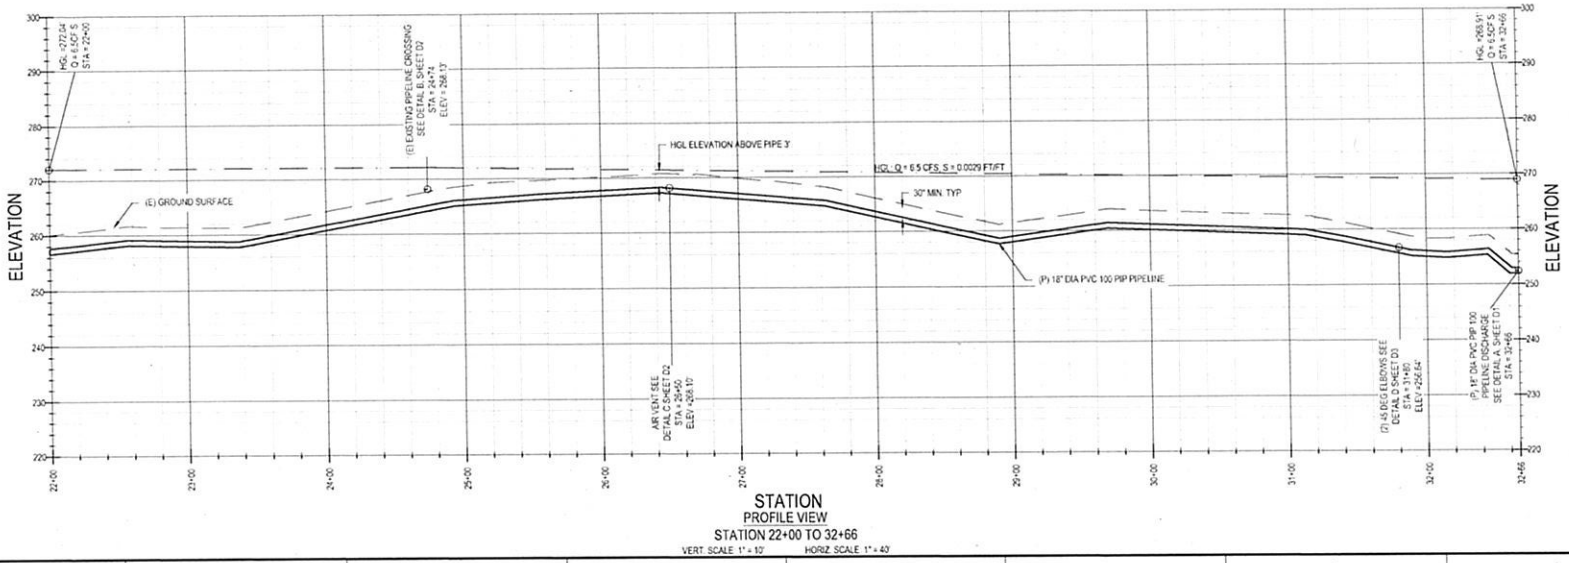

DAVIDS ENGINEERING, INC
Water | Infrastructure | Technology

REV	BY	DATE	DESCRIPTION

PLAN AND PROFILE
STATION 22+00 TO 32+66

CALIFORNIA OLIVE RANCH 3 PIPELINE
TCP CWCO
CORNING
TEHAMA COUNTY
CALIFORNIA

PRELIMINARY
NOT
FOR
CONSTRUCTION

DATE	11/21/25
SCALE	AS NOTED
JOB NUMBER	1139.14
DESIGNED	DRH
DRAWN	GJS
CHECKED	CT

PP03

SHEET 7 OF 13

60% DESIGN ISSUED FOR REVIEW
NOT FOR CONSTRUCTION

NOTES:
1. THE TEHAMA-COLUSA CANAL WAS NOT SURVEYED AS PART OF THIS DESIGN PHASE. THE DEPICTED TEHAMA-COLUSA CANAL MAY OR MAY NOT REFLECT ACTUAL CONDITIONS.
2. WITHIN USBR RIGHT OF WAY, INSTALL 3" WIDE PURPLE DETECTABLE WARNING TAPE IMPRINTED WITH "CAUTION BURIED NONPOTABLE WATER LINE". INSTALL MINIMUM OF 18" ABOVE UTILITY AND BETWEEN 18 AND 30 INCHES BELOW THE GROUND SURFACE.
3. STEEL PIPE EXTERNAL COATING AND INTERNAL LINING TO BE EPOXY PER AWWA C210.

SYSTEM CRITERIA:
TDH 58.7'
NPSHA 14.3'
FLOWRATE: 6.5 CFS
WORKING PRESSURE: 14 PSI
PIPE SDR:
STEEL- SCHEDULE 20
PVC- SDR 41

811 Know what's below. Call before you dig.

(E) OVERHEAD POWER LINES TYP
(E) GRAVEL ROAD
(E) WATER INFRASTRUCTURE
(E) TOP OF CONCRETE LINING ELEVATION = 236'
DIVERSION AT CANAL MILE 21.4 LT
UTILITY = 12" PIPE WITH NON-POTABLE WATER
SBL 30" STATION 2+53
(P) 18" DIA PVC 100 PIP PIPELINE
SBR 30" STATION 1+88
(E) FENCE
(E) FARM ROAD
(E) OLIVE ORCHARD
CENTRIFUGAL PUMP STATION 1+62

PLAN VIEW
STATION 01+00 to 02+50
SCALE: 1" = 6'

0 6 12 FEET

REVISED

FOR TRENCH WITHIN USBR ROW SEE DETAIL D SHEET D2
RE-GRADE TO PRE-PROJECT CONTOURS
(E) GRAVEL ROAD
2:1
(E) TOP OF CONCRETE LINING ELEVATION = 236'
HIGH OPERATING WATER LEVEL = 231'
LOW OPERATING WATER LEVEL = 228'
CANAL INVERT ELEV = 219.73
(P) 12" DIA STEEL SCH 20 PIPELINE
(E) FENCE STA 1+51
45 DEG ELBOW SEE DETAIL A SHEET D04 STA = 1+57 ELEV = 244.25'
45 DEG ELBOW SEE DETAIL A SHEET D04 STA = 1+75 ELEV = 244.24'
30 DEG ELBOW SEE DETAIL F SHEET D3 STA = 1+89 ELEV = 241.34'
(P) 18" DIA PVC 100 PIP PIPELINE
(E) GROUND SURFACE
30" MIN. TYP
PUMP STATION SEE DETAIL A SHEET D04
45 DEG ELBOW SEE DETAIL D SHEET D3 STA = 1+48 ELEV = 236.23'
45 DEG ELBOW SEE DETAIL D SHEET D3 STA = 1+60 ELEV = 240.25'
12" X 18" STEEL REDUCER COUPLING SEE DETAIL A SHEET D3 STA = 1+64
18" MJAM COUPLER SEE DETAIL A SHEET D4 STA = 1+85 ELEV = 239.93'

ELEVATION

STATION

PROFILE VIEW
STATION 00+75 TO 02+50
VERT. SCALE: 1" = 6' HORIZ. SCALE: 1" = 6'

DAVIDS ENGINEERING, INC
Water Infrastructure Technology

REV	BY	DATE	DESCRIPTION

POINT OF DIVERSION PLAN AND PROFILE
CALIFORNIA OLIVE RANCH 3 PIPELINE
TCCWCD
CORNING
TEHAMA COUNTY CALIFORNIA

PRELIMINARY NOT FOR CONSTRUCTION

DATE	11/21/25
SCALE	AS NOTED
JOB NUMBER	1139.14
DESIGNED	DRH
DRAWN	GJS
CHECKED	CT

PP04

SHEET 8 OF 13

60% DESIGN ISSUED FOR REVIEW
NOT FOR CONSTRUCTION

NOTES:
1. THE TEHAMA-COLUSA CANAL WAS NOT SURVEYED AS PART OF THIS DESIGN PHASE. THE DEPICTED TEHAMA-COLUSA CANAL MAY OR MAY NOT REFLECT ACTUAL CONDITIONS.
2. WITHIN USBR RIGHT OF WAY, INSTALL 3" WIDE PURPLE DETECTABLE WARNING TAPE IMPRINTED WITH "CAUTION BURIED NONPOTABLE WATER LINE". INSTALL MINIMUM OF 18" ABOVE UTILITY AND BETWEEN 18 AND 30 INCHES BELOW THE GROUND SURFACE.
3. STEEL PIPE EXTERNAL COATING AND INTERNAL LINING TO BE EPOXY PER AWWA C210.
4. FOR WORK WITHIN USBR ROW, SEE USBR NOTES ON SHEET GN01.

SYSTEM CRITERIA:
TDH: 58.7'
NPSHA: 14.3'
FLOWRATE: 6.5 CFS
WORKING PRESSURE: 14 PSI
PIPE SDR:
STEEL- SCHEDULE 20
PVC- SDR 41

Know what's below. Call before you dig

. 30"
ATION 2+53

(E) TOP OF CONCRETE LINING ELEVATION = 236'

DIVERSION AT CANAL MILE 21.4 LT
UTILITY = 12" PIPE WITH NON-POTABLE WATER

1+00

IRR

238
237
236
235
234
233

N

0 6 12 FEET

260
250
240
230
220
210

ELEVATION

RE-GRADE TO PRE-PROJECT CONTOURS

(E) GROUND SURFACE

30" MIN. TYP

(E) TOP OF CONCRETE LINING ELEVATION = 236'

HIGH OPERATING WATER LEVEL = 231'

LOW OPERATING WATER LEVEL = 228'

CANAL INVERT ELEV =218.73'

0+75 1+00 2+50

0" 1/2" 1"
ACTUAL SCALE

DAVIDS ENGINEERING, INC
Water Infrastructure Technology

REV:	BY:	DATE:	DESCRIPTION

POINT OF DIVERSION PLAN AND PROFILE

CALIFORNIA OLIVE RANCH 3 PIPELINE
TCFCWCD
CORNING
TEHAMA COUNTY
CALIFORNIA

PRELIMINARY NOT FOR CONSTRUCTION

DATE:	11/21/25
SCALE:	AS NOTED
JOB NUMBER:	1139.14
DESIGNED:	DRH
DRAWN:	GJS
CHECKED:	CT

PP04

SHEET 8 OF 13

H:_CLIENT_PROJECTS\1170_TCFCWCD\1170_1139.14_GSP_IMPLEMENTATION\4_TASK_WORK\04_FMA_DIRECT_RECHARGE\CALIFORNIA OLIVE RANCH\DRAFTING\02_CAD_PLANSHEETS\04_PUMP_PLAN_
12/23/2025 3:46 PM

60% DESIGN ISSUED FOR REVIEW
NOT FOR CONSTRUCTION

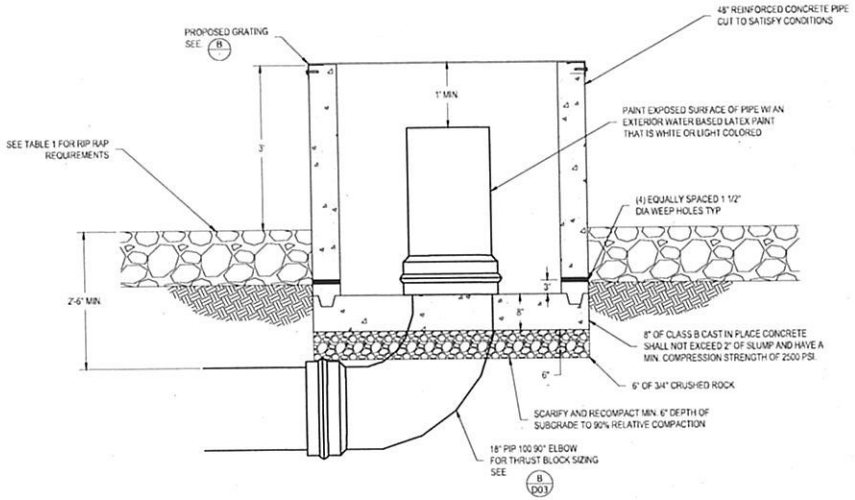

A TYPICAL PIPE DISCHARGE

SCALE: 1" = 1'

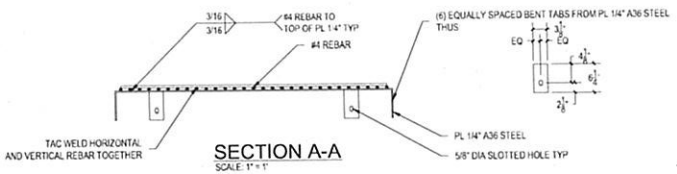

SECTION A-A

SCALE: 1" = 1'

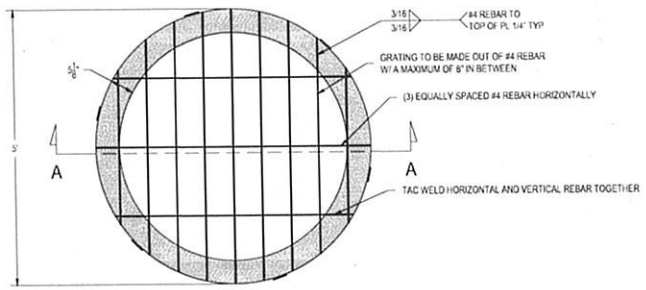

B TYPICAL PIPE DISCHARGE COVER

SCALE: 1" = 1'

TABLE 1: RIP-RAP CLASSIFICATIONS

NOMINAL RSP CLASS BY MEDIAN PARTICLE DIAMETER		NOMINAL MEDIAN PARTICLE WEIGHT	D15 (IN)		D50 (IN)		D100 (IN)
CLASS	SIZE		MIN	MAX	MIN	MAX	MAX
CLASS I	6 IN	20 lb	3.7	5.2	5.7	6.9	12
CLASS II	9 IN	60 lb	5.5	7.8	8.5	10.5	18
CLASS III	12 IN	150 lb	7.3	10.5	11.5	14.0	24

NOTES:

1. RIP RAP TRANSITION SHALL BE CONSTRUCTED UPSTREAM AND DOWNSTREAM OF STRUCTURES AND CONCRETE LINING TRANSITIONS IN EARTHEN CHANNELS, AS WELL AS AREAS DISTURBED DURING CONSTRUCTION OR DIRECTED BY THE ENGINEER OF RECORD.
2. RIP RAP THICKNESS SHALL BE 1.5 TIMES THE MAX STONE SIZE OR DIRECTED BY THE ENGINEER OF RECORD.
3. TOP OF RIP RAP SLOPE PROTECTION SHALL BE PLACED AT LEAST 12" ABOVE HIGH WATER LEVEL OR DIRECTED BY THE ENGINEER OF RECORD.
4. ALL RIP RAP SHALL BE ON TOP OF GEOTEXTILE FABRIC (MIRAFI 140 OR APPROVED EQUAL)

811 Know what's below. Call before you dig

DAVIDS ENGINEERING, INC
Water | Infrastructure | Technology

REV	BY	DATE	DESCRIPTION

DETAILS

CALIFORNIA OLIVE RANCH 3 PIPELINE
TCP CIVCO
CORNING
TEHAMA COUNTY
CALIFORNIA

PRELIMINARY
NOT
FOR
CONSTRUCTION

DATE	11/21/25
SCALE	AS NOTED
JOB NUMBER	1139.14
DESIGNED	DRH
DRAWN	GJS
CHECKED	CT

D1

SHEET 9 OF 13

60% DESIGN ISSUED FOR REVIEW
NOT FOR CONSTRUCTION

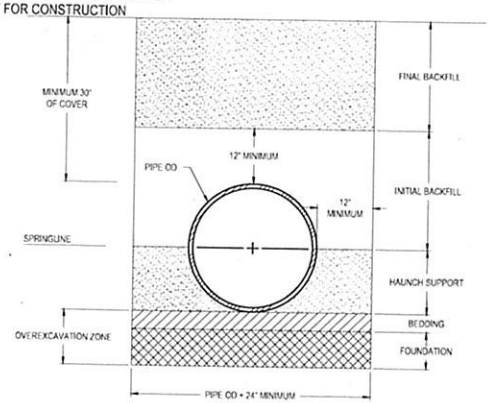

A TYPICAL TRENCH OUTSIDE USBR ROW
SCALE 1" = 2'

TYPICAL PIPELINE NOTES:
1. PIPELINE SHALL BE INSTALLED ACCORDING TO MANUFACTURER'S INSTRUCTIONS AND SPECIFICATIONS.
2. OVEREXCAVATION ZONE: THE BOTTOM OF TRENCH SHALL BE FIRM, UNIFORM-BEARING SOIL SURFACE. WHEN UNSUITABLE OR DISTURBED THE CONTRACTOR SHALL REMOVE, REPLACE, AND COMPACT MATERIAL AS DIRECTED BY THE ENGINEER. SUBGRADE SHALL MEET 90% MAXIMUM DENSITY (ASTM D-1557).
3. BEDDING: PIPE BEDDING SHALL BE UNCOMPACTED GRANULAR SOIL CONTAINING NO MORE THAN 5% MATERIAL PASSING THE NUMBER 200 SIEVE, AND SHALL HAVE A MAXIMUM PARTICLE SIZE OF 3/4 INCH. BEDDING SHALL CONFORM TO SPECIFICATIONS BELOW. SOIL TYPES SHALL BE AS DETERMINED BY THE ENGINEER.
   3.1. ON SANDY SOIL (BEDDING): NATIVE MATERIAL, SUITABLE, OR SAND AS APPROVED BY THE ENGINEER.
   3.2. ON CLAY SOIL (BEDDING): 4 INCH MINIMUM SAND OR ENGINEER APPROVED NATIVE MATERIAL ONLY.
4. HAUNCH SUPPORT BACKFILL ZONE: HAUNCH SUPPORT BACKFILL SHALL BE COHESIVE SOIL OR GRANULAR MATERIAL CONTAINING MORE THAN 5% MATERIAL PASSING THE NUMBER 200 SIEVE, SHALL HAVE A MAXIMUM PARTICLE SIZE OF 3/4 INCH, PLACED IN LOOSE LIFTS NOT TO EXCEED 8 INCHES OF THICKNESS, OR 2-SACK CEMENT-SAND SLURRY. TRENCH WIDTH MAY BE REDUCED BY 6 INCHES ON EACH SIDE OF PIPE IF CEMENT-SAND SLURRY IS USED. COMPACTED EARTHFILL SHALL MEET 90% MAXIMUM DENSITY (ASTM D-1557) AND BE ACCOMPLISHED BY MANUALLY DIRECTED HAND COMPACTORS. THE MAXIMUM LIFT THICKNESS SHALL BE 12 INCHES BEFORE COMPACTION.
5. INITIAL BACKFILL ZONE: BACKFILL SHALL BE SOUND EARTHEN MATERIAL FREE OF ROCKS, HARDPAN, ORGANICS, AND DELETERIOUS MATERIAL, SHALL HAVE MAXIMUM PARTICLE SIZE OF 3/4 INCH, PLACED IN LOOSE LIFTS NOT TO EXCEED 8 INCHES OF THICKNESS, AND HAND COMPACTED USING AIR TAMPERS OR PAD FOOT WHACKER TO 90% RELATIVE COMPACTION TO A MINIMUM DEPTH OF 12 INCHES OVER THE TOP OF THE PIPE.
6. FINAL BACKFILL ZONE: SHALL BE MINIMUM 90% RELATIVE COMPACTION (ASTM D-1557), UNLESS OTHER LOCAL AGENCY STANDARDS DICTATE HIGHER COMPACTION.

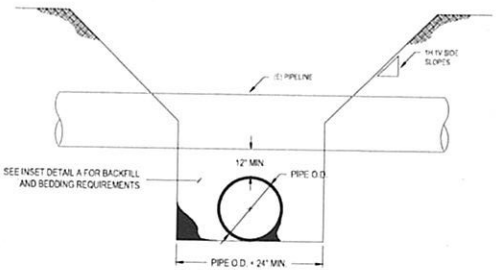

B PIPELINE CROSSING UNDER (E) PIPELINE
SCALE 1" = 1'

PIPELINE CROSSING UNDER (E) PIPELINE NOTES:
1. TRENCH WORK SHALL COMPLY WITH CALOSHA CONSTRUCTION SAFETY REQUIREMENTS.
2. WHERE DEPTH OF AN (E) PIPELINE IS UNKNOWN, IT SHALL BE THE SOLE RESPONSIBILITY OF THE CONTRACTOR TO LOCATE THE PIPELINE. ONLY HAND AUGURING SHALL BE PERMITTED.
3. IF LEAKAGE BECOMES APPARENT AFTER THE THE CROSSING WORK IS PERFORMED AND IT IS DETERMINED, SOLELY BY THE ENGINEER, THAT THE LEAKAGE IS A RESULT OF DAMAGE TO THE FACILITY IN CONNECTION WITH THE CROSSING PROJECT, THEN REPAIR OF THE FACILITY SHALL BE PERFORMED SOLELY AT THE EXPENSE OF THE CONTRACTOR.
4. CONTRACTOR SHALL INSTALL A CONTINUOUS FULL SECTION OF PIPE, CENTERED BELOW THE (E) PIPELINE BEING CROSSED TO ENSURE JOINTS WILL NOT AFFECT (E) PIPELINE.
5. MAXIMUM 5 CROSSING CUT UNLESS PRE-APPROVED BY ENGINEER.

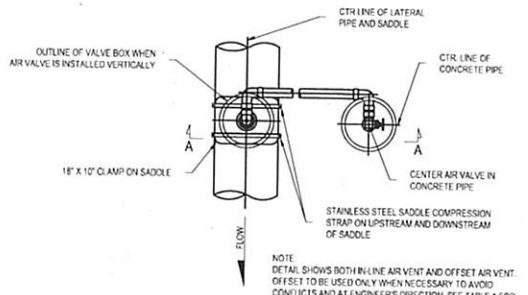

C TYPICAL PIPELINE AIR VENT - PLAN
SCALE 1" = 1'

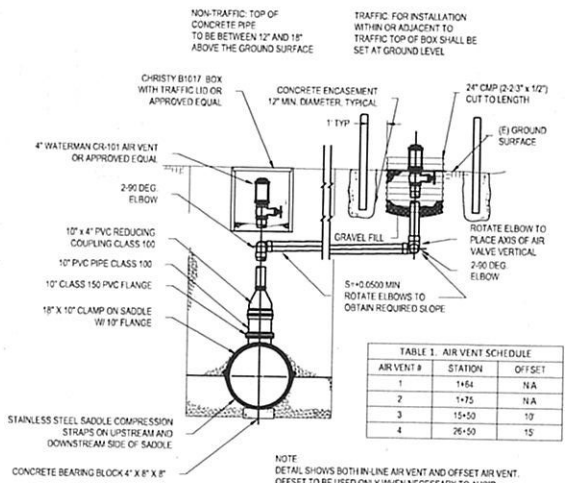

TABLE 1. AIR VENT SCHEDULE		
AIR VENT #	STATION	OFFSET
1	1+64	N/A
2	1+75	N/A
3	15+50	10'
4	26+50	15'

NOTE:
DETAIL SHOWS BOTH IN-LINE AIR VENT AND OFFSET AIR VENT. OFFSET TO BE USED ONLY WHEN NECESSARY TO AVOID CONFLICTS AND AT ENGINEER'S DIRECTION. SEE TABLE 1 FOR AIR VENT SCHEDULE.

SCALE NTS

TYPICAL PIPELINE AIR VENT - SECTION A-A

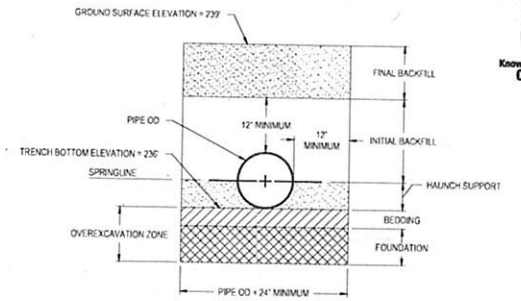

D TYPICAL TRENCH WITHIN USBR ROW
SCALE 1" = 2'

TYPICAL PIPELINE NOTES:
1. PIPELINE SHALL BE INSTALLED ACCORDING TO MANUFACTURER'S INSTRUCTIONS AND SPECIFICATIONS.
2. OVEREXCAVATION ZONE: THE BOTTOM OF TRENCH SHALL BE FIRM, UNIFORM-BEARING SOIL SURFACE. WHEN UNSUITABLE OR DISTURBED THE CONTRACTOR SHALL REMOVE, REPLACE, AND COMPACT MATERIAL AS DIRECTED BY THE ENGINEER. SUBGRADE SHALL MEET 95% MAXIMUM DENSITY (ASTM D-698).
3. BEDDING: PIPE BEDDING SHALL BE UNCOMPACTED GRANULAR SOIL CONTAINING NO MORE THAN 5% MATERIAL PASSING THE NUMBER 200 SIEVE, AND SHALL HAVE A MAXIMUM PARTICLE SIZE OF 3/4 INCH. BEDDING SHALL CONFORM TO SPECIFICATIONS BELOW. SOIL TYPES SHALL BE AS DETERMINED BY THE ENGINEER.
   3.1. ON SANDY SOIL (BEDDING): NATIVE MATERIAL, SUITABLE, OR SAND AS APPROVED BY THE ENGINEER.
   3.2. ON CLAY SOIL (BEDDING): 4 INCH MINIMUM SAND OR ENGINEER APPROVED NATIVE MATERIAL ONLY.
4. HAUNCH SUPPORT BACKFILL ZONE: HAUNCH SUPPORT BACKFILL SHALL BE COHESIVE SOIL OR GRANULAR MATERIAL CONTAINING MORE THAN 5% MATERIAL PASSING THE NUMBER 200 SIEVE, SHALL HAVE A MAXIMUM PARTICLE SIZE OF 3/4 INCH, PLACED IN LOOSE LIFTS NOT TO EXCEED 4- TO 6-INCH LIFTS WHEN HAND COMPACTED OR NO MORE THAN 8-INCH LIFTS WHEN POWER COMPACTED. COMPACTED EARTHFILL SHALL MEET 95% MAXIMUM DENSITY (ASTM D-698) AND BE ACCOMPLISHED BY MANUALLY DIRECTED HAND COMPACTORS.
5. INITIAL BACKFILL ZONE: BACKFILL SHALL BE SOUND EARTHEN MATERIAL FREE OF ROCKS, HARDPAN, ORGANICS, AND DELETERIOUS MATERIAL, SHALL HAVE MAXIMUM PARTICLE SIZE OF 3/4 INCH, PLACED IN LOOSE LIFTS NOT TO EXCEED 4- TO 6-INCHES, AND HAND COMPACTED USING AIR TAMPERS OR PAD FOOT WHACKER TO 95% RELATIVE COMPACTION TO A MINIMUM DEPTH OF 12 INCHES OVER THE TOP OF THE PIPE.
6. FINAL BACKFILL ZONE: SHALL BE MINIMUM 95% RELATIVE COMPACTION (ASTM D-698), UNLESS OTHER LOCAL AGENCY STANDARDS DICTATE HIGHER COMPACTION.
7. MECHANICAL COMPACTION USING HEAVY EQUIPMENT SHOULD NOT BE USED WITHIN 18-INCHES OF THE PIPELINE.

811 Know what's below. Call before you dig

DAVIDS ENGINEERING, INC — Water | Infrastructure | Technology

REV	BY	DATE	DESCRIPTION

DETAILS
CALIFORNIA OLIVE RANCH 3 PIPELINE
TO CWCD
CORNING
TEHAMA COUNTY
CALIFORNIA

PRELIMINARY NOT FOR CONSTRUCTION

DATE	11/21/25
SCALE	AS NOTED
JOB NUMBER	1139.14
DESIGNED	DRH
DRAWN	GJS
CHECKED	CT

D2

SHEET 10 OF 13

60% DESIGN ISSUED FOR REVIEW
NOT FOR CONSTRUCTION

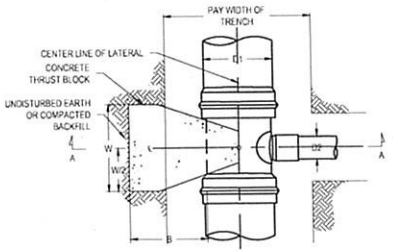

A TYPICAL BLOCKING FOR TEES - PLAN
SCALE NTS

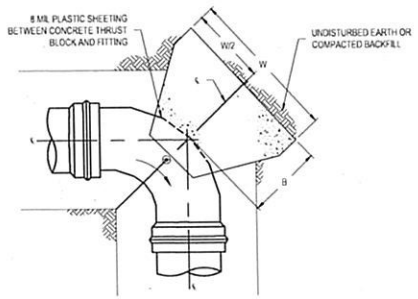

B TYPICAL BLOCKING FOR 90° BENDS
SCALE NTS

TABLE 1. HORIZONTAL THRUST BLOCK DIMENSIONS				
		MINIMUM DIMENSIONS, FT		
FITTING TYPE	THRUST, LBS	B	W	H
18"X18" 90° ELBOW	11,700	2.5	5	1.75
18"X18" 45° ELBOW	6,300	1.5	4	2
18"X18" 30° ELBOW	4,300	1.5	3	1.5
18"X18" 22.5° ELBOW	3,200	1.5	3	1.5
12"X12" 45° ELBOW	3,000	1.5	3	1
12"X12" 22.5° ELBOW	1,500	1	2	1
12"X18" REDUCER	4,700	1	3	1.75

NOTES:
1. THRUST BLOCK MAY EXTEND BEYOND TRENCH WALL
2. OD = OUTSIDE DIAMETER OF PIPE IN INCHES
3. THRUST BLOCKS TO BE CONSTRUCTED TO AVOID ALL PIPE AND FITTING JOINTS.
4. THE WIDTH OF THE CONTACT AREA OF EACH THRUST BLOCK WITH THE FITTING RESTRAINED SHALL BE EQUAL TO THE DISTANCE BETWEEN THE BELLS OR WHICHEVER IS LESS
5. ONLY USE THOSE DETAILS WHICH REFER TO PIPE, TRENCH, OR OTHER PIPELINE CONSTRUCTION OPTIONS AS ALLOWED AND REQUIRED IN THIS CONTRACT OR AS SHOWN ON THE PLAN AND PROFILE
6. CONTRACTOR SHALL ROUGH FORM THRUST BLOCK TO AVOID EXCESSIVE ENCASEMENT OF FITTINGS.

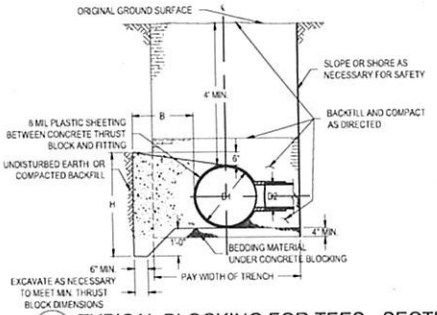

C TYPICAL BLOCKING FOR TEES - SECTION A-A
SCALE NTS

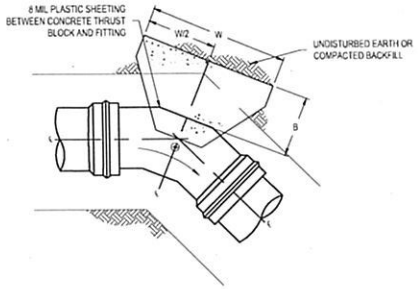

D TYPICAL BLOCKING FOR 45° BENDS
SCALE NTS

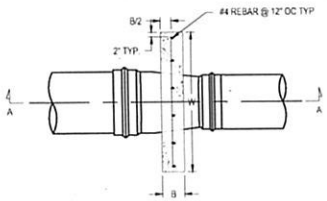

E TYPICAL BLOCKING FOR REDUCERS
SCALE NTS

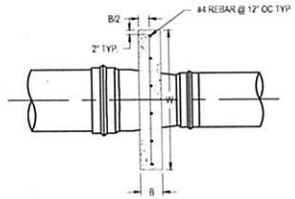

SECTION A-A
SCALE NTS

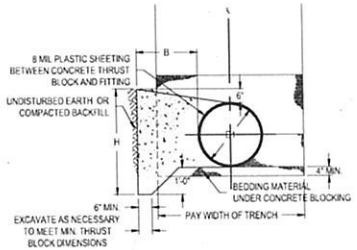

F TYPICAL BLOCKING FOR BENDS - SECTION
SCALE NTS

Know what's below. Call before you dig. 811

DAVIDS ENGINEERING, INC
Water | Infrastructure | Technology

REV	BY	DATE	DESCRIPTION

THRUST BLOCK DETAILS

CALIFORNIA OLIVE RANCH 3 PIPELINE
TCP/CVD
CORNING
CALIFORNIA
TEHAMA COUNTY

PRELIMINARY NOT FOR CONSTRUCTION

DATE	11/21/25
SCALE	AS NOTED
JOB NUMBER	1139.14
DESIGNED	DRH
DRAWN	GJS
CHECKED	CT

D3

SHEET 11 OF 13

60% DESIGN ISSUED FOR REVIEW
NOT FOR CONSTRUCTION

NOTES
1. MAGMETER TO HAVE A MINIMUM OF 2 PIPE DIAMETERS UPSTREAM AND 1 PIPE DIAMETER DOWNSTREAM OR PER MANUFACTURER'S RECOMMENDATION.
2. MAGNETIC FLOW METERS INSTALLED SHALL HAVE AN LCD DISPLAY THAT DISPLAYS INSTANTANEOUS FLOW RATE IN CUBIC FEET PER SECOND AS WELL AS THE TOTALIZED VOLUME IN ACRE-FEET.

TABLE 1: PUMP REQUIREMENTS	
TDH	58.7'
NPSHA	14.3'
FLOWRATE	6.5 CFS
WORKING PRESSURE	14 PSI

FEATURE ID	FEATURE
1	12"Ø FLANGED MAGNETIC FLOW METER.
2	4" WATERMAN AV-150.
3	12" FABRICATED AWWA CLASS D 150# FLANGED SPOOL, SCH20. GALVANIZED.
4	12" FABRICATED AWWA CLASS D 150# FLANGED 45 DEG ELBOW, SCH 20. PER DRAWING.
5	18" MORRILL INDUSTRIES 1035 PIP M&M COUPLER OR APPROVED EQUAL.
6	18" PVC PIPE 100 PIP.
7	6" WATERMAN AA-9 W/ CRACKING PRESSURE SET TO 30 PSI.
8	12" BRAY SERIES 31 LUG STYLE BUTTERFLY VALVE GEAR OPERATED WITH HANDWHEEL, OR APPROVED EQUAL.
9	BOLLARD ASSEMBLY. SEE DETAIL A SHEET D5.
10	12" MORRILL 1530 FLANGED CHECK VALVE WITH AWWA CLASS D 150# FLANGES OR APPROVED EQUAL.
11	PUMP SIZED PER TABLE 1.
12	THRUST RESTRAINT SYSTEM. SEE DETAIL B SHEET D5.
13	12"x18" STEEL REDUCING COUPLING SCH. 20.
14	12" ROMAC STYLE DJ400 CLASS D DISMANTLING JOINT OR APPROVED EQUAL.
15	12"Ø STEEL PIPE SCH 20.
16	EXISTING CHAIN LINK FENCE.
17	THRUST BLOCK FOR 45 DEG ELBOW. SEE DETAIL D SHEET D03.
18	THRUST BLOCK FOR 12" x 18" REDUCER COUPLING. SEE DETAIL E SHEET D03.

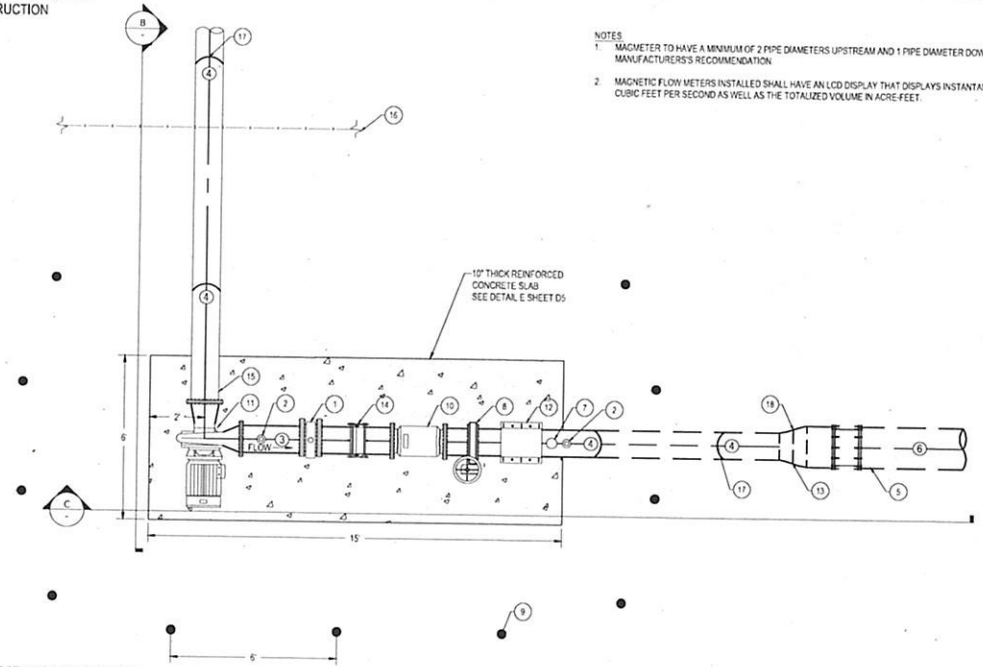

A PUMP CONNECTION
Scale: 1" = 2'

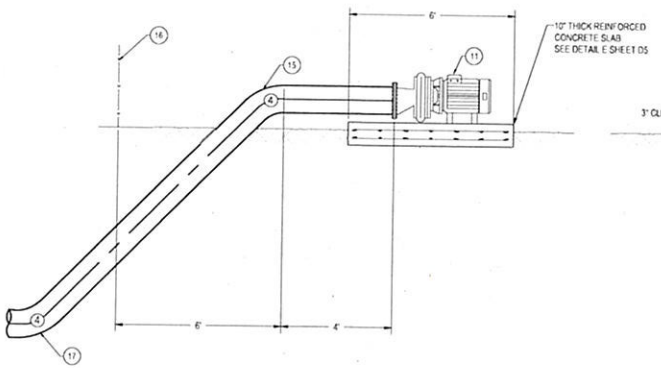

B SECTION
Scale: 1" = 2'

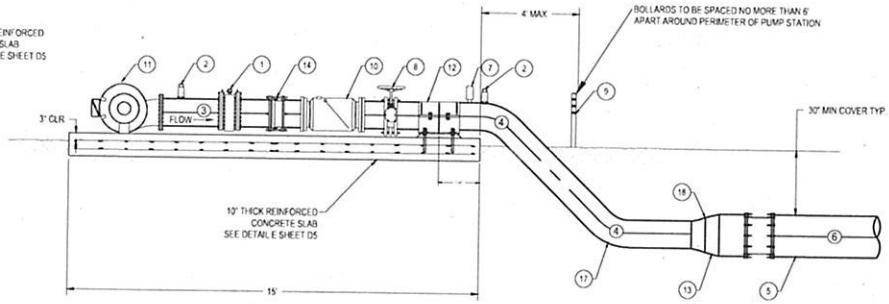

C SECTION
Scale: 1" = 2'

Know what's below. Call before you dig.

DAVIDS ENGINEERING, INC
Water | Infrastructure | Technology

REV	BY	DATE	DESCRIPTION

PUMP STATION DETAILS
CALIFORNA OLIVE RANCH 3 PIPELINE
TCP/CWCD
CORNING
CALIFORNIA
TEHAMA COUNTY

PRELIMINARY NOT FOR CONSTRUCTION

DATE	11/21/25
SCALE	AS NOTED
JOB NUMBER	1139.14
DESIGNED	DRH
DRAWN	GJS
CHECKED	CT

D4

SHEET 12 OF 13

60% DESIGN ISSUED FOR REVIEW
NOT FOR CONSTRUCTION

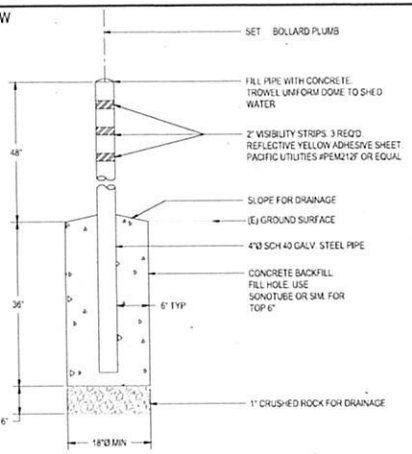

A TYPICAL BOLLARD
Scale: 1" = 1'

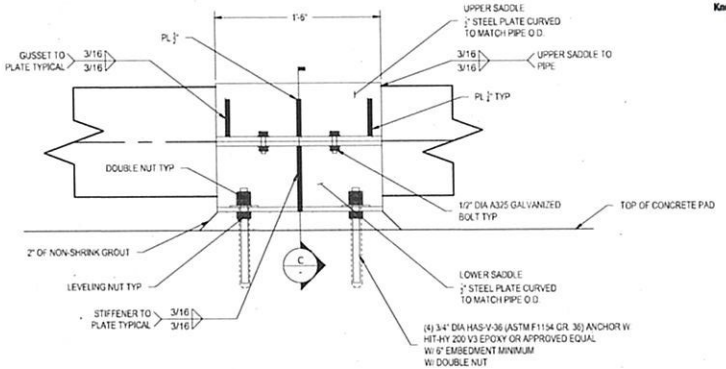

B THRUST RESTRAINT
Scale: 1/2" = 1'

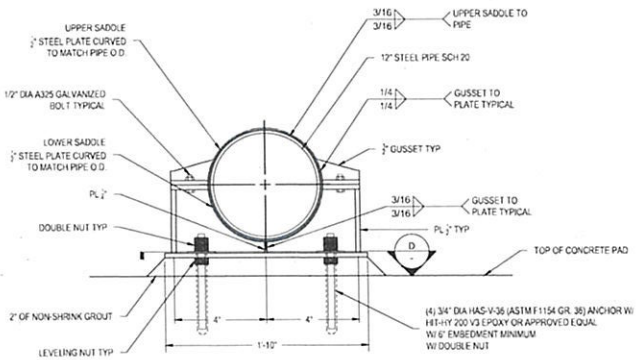

C SECTION
Scale: 1/2" = 1'

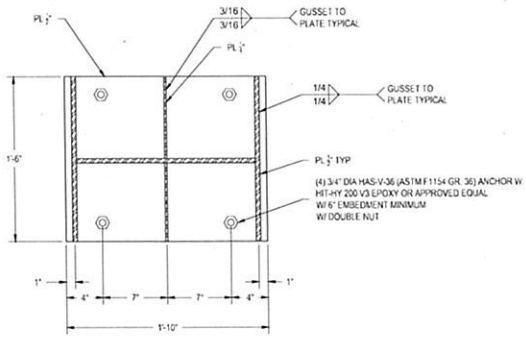

D SECTION
Scale: 1/2" = 1'

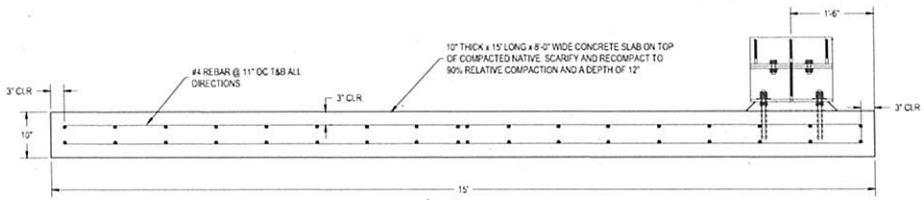

E PUMP STATION CONCRETE PAD
Scale: 1" = 1'

811 Know what's below. Call before you dig.

DAVIDS ENGINEERING, INC
Water | Infrastructure | Technology

REV	BY	DATE	DESCRIPTION

PUMP STATION DETAILS
CALIFORNIA GLVE RANCH 3 PIPELINE
TCP DVCD
CORNING
TEHAMA COUNTY
CALIFORNIA

PRELIMINARY NOT FOR CONSTRUCTION

DATE	11/21/25
SCALE	AS NOTED
JOB NUMBER	1139.14
DESIGNED	DRH
DRAWN	GJS
CHECKED	CT

D5

SHEET 13 OF 13

EXHIBIT C

— BUREAU OF —
RECLAMATION

Categorical Exclusion Checklist

KWD-TCC Turnout Facility CA Olive Ranch #3
CGB-ED-2025-083

prepared by CASSANDRA LOZANO — Digitally signed by CASSANDRA LOZANO, Date: 2025.12.09 07:09:06 -08'00'

Cassandra Lozano
Natural Resources Specialist
Environmental & Natural Resources Division
Interior Region 10 · California – Great Basin, Bureau of Reclamation

concurred by WILLIAM NORTON — Digitally signed by WILLIAM NORTON, Date: 2025.12.09 07:45:21 -08'00'

William Norton
Archaeologist
Division of Environmental Affairs
Interior Region 10 · California – Great Basin, Bureau of Reclamation
Concurrence with Extraordinary Circumstance 6

concurred by KEVIN CLANCY — Digitally signed by KEVIN CLANCY, Date: 2025.12.09 14:30:17 -08'00'

Kevin Clancy
Native American Affairs Program Manager
Resources Management Division
Interior Region 10 · California – Great Basin, Bureau of Reclamation
Concurrence with Extraordinary Circumstance 10

approved by ELIZABETH HADLEY — Digitally signed by ELIZABETH HADLEY, Date: 2025.12.10 18:18:45 -08'00'

Elizabeth Hadley
Area Manager
Northern California Area Office
Interior Region 10 · California – Great Basin, Bureau of Reclamation

Proposed Action

The U.S. Bureau of Reclamation (Reclamation) is proposing a 25-year land use authorization at the request of the Kirkwood Water District (district) to install, operate, and maintain a slant pump and water pipe system on the eastern edge of the Tehama-Colusa Canal (canal) at Milepost 21.34 (Project) and a temporary contract between Reclamation and the district to provide 600 acre-feet (AF) of surplus water under Section 215 of the Reclamation Reform Act of 1982 for the Water Year 2025-2026. This surplus water would be diverted from the canal through the proposed irrigation turnout facility. The Project would occur on federal and private land and consists of the installation of an irrigation infrastructure on the canal along with associated systems to deliver irrigation water from the canal to the California Olive Ranch #3 (COR #3) irrigation basin, located approximately 0.6 miles east of the canal, in order to irrigate the approximately 1,900-acre COR #3 property for agriculture purposes. The water conveyance system would consist of a slant pump installed on the concrete lining of the canal itself and an 18-inch-diameter steel pipe installed below the gravel road on the east bank of the canal. A flow meter installed in a vault measuring 38-inches wide by 56-inches long and no more than 4-feet deep and a one-way check valve would be installed between the steel pipe and the 18-inch diameter and approximately 3,150-foot-long buried PVC pipeline. This pipeline would run along an existing farm road and tie into existing irrigation infrastructure on the COR #3 property. A trench measuring 3,150-feet long, 3.5-feet wide, and 4-feet deep would be excavated for installation of the buried PVC pipeline. The Project is intended as a permanent installation which would be utilized for irrigation throughout the year as needed in lieu of groundwater to ensure the sustainability of agriculture. The Project is designed for a flow rate of 2,915 gallons per minute (GPM) or 6.5 cubic feet per second (CFS). The total estimated annual volume to be diverted is 1,142 AF per year. The point of water diversion would be located on the western boundary of the COR #3 property at approximately 39°52'38.66", -122°10'19.39".

The district currently operates and maintains similar irrigation turnout infrastructure along the canal. The Project would be constructed by a company with prior experience tying into Reclamation infrastructure and carrying out projects of similar size. The Project would be operated and maintained by the district as part of the existing irrigation system on COR #3 property. The Project is intended to operate indefinitely and, as such, will not incur termination costs.

The Project would be located at approximately Canal Milepost 21.28. The legal land description is Township 23N, Range 03W, Section 02 within the Mount Diablo Meridian in Tehama County, California.

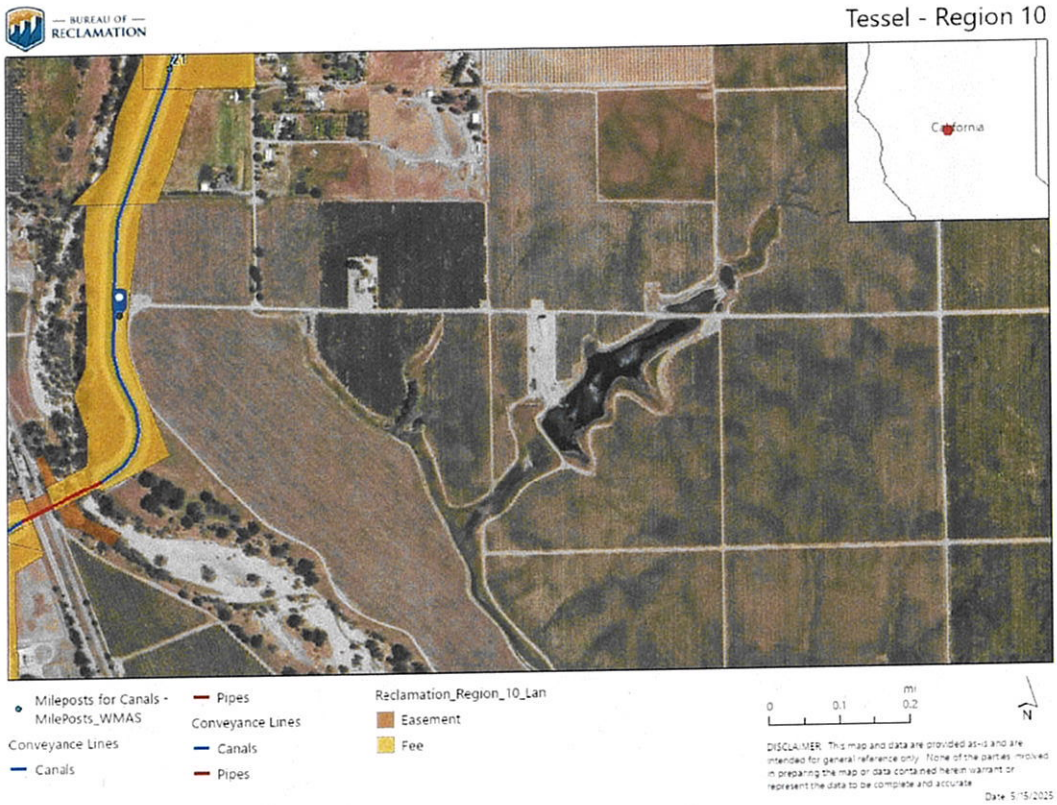

Figure 1 Vicinity map of the proposed water diversion point used to convey water from the canal to the irrigation basin on the California Olive Ranch #3 property.

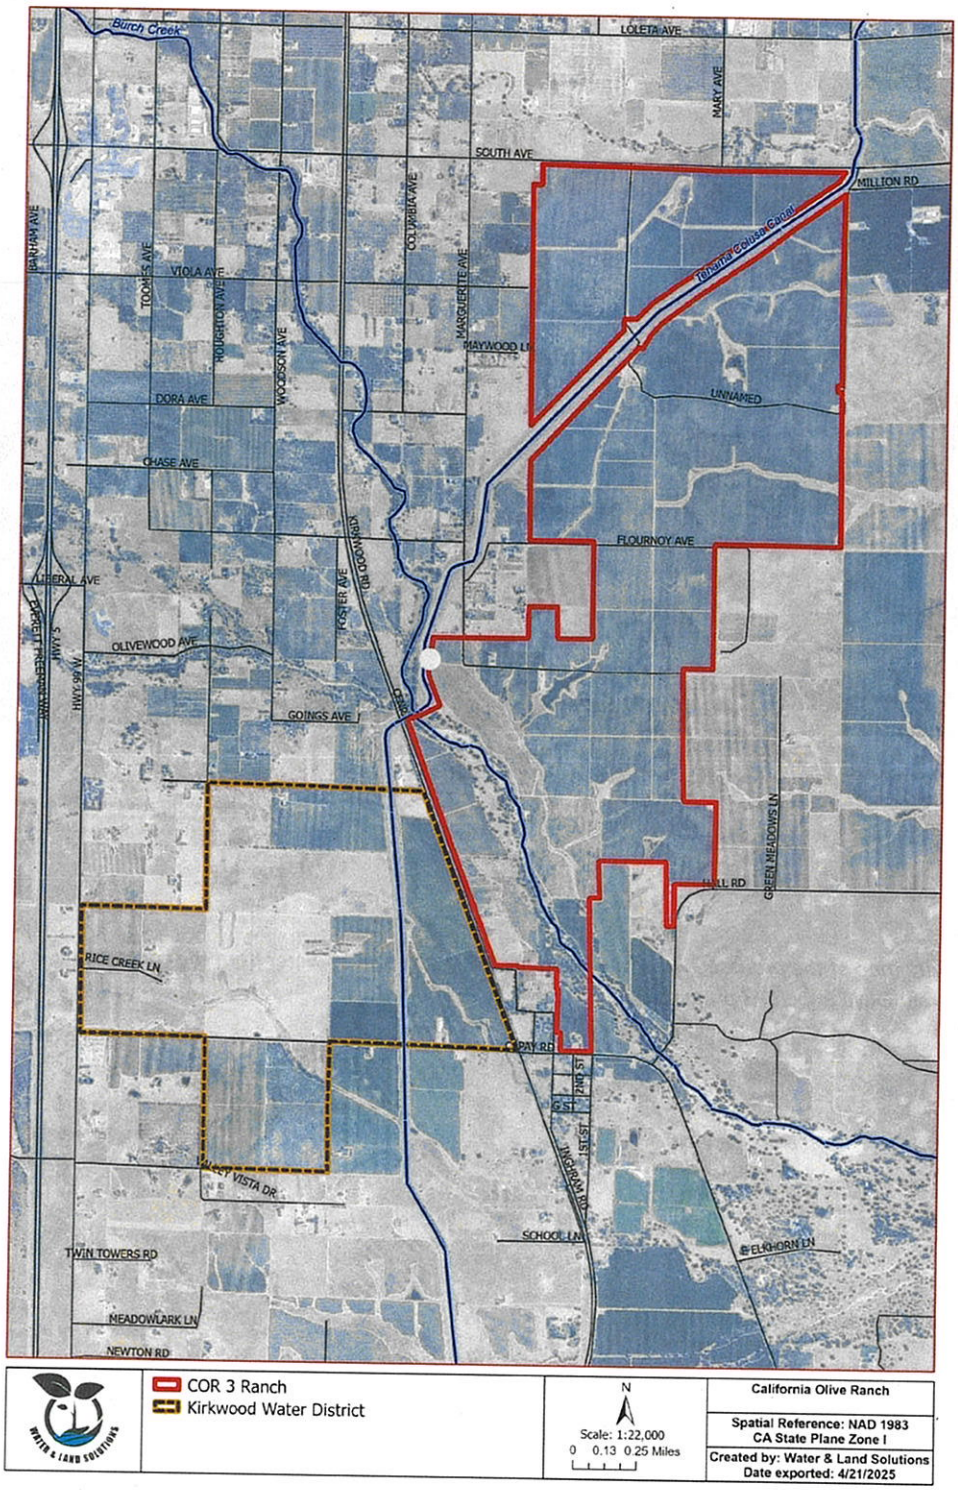

Figure 2 The Kirkwood Water District and the California Olive Ranch #3 property boundaries.

Exclusion Category

Bureau of Reclamation Categorical Exclusion (516 DM 14.5) – D (8) Issuance or renewal of use authorizations (as defined in 43 CFR 429.2, including crossing agreements which provide rights-of-way) that authorize use of Reclamation land, facilities, or waterbodies where one or more of the following apply: (a) impacts of the action are expected to be minor and localized; (b) the action does not lead to a major public or private action; (c) the only result of the authorization will be to implement an administrative or financial practice or change; or (d) the level of use or impacts to resources is not increased.

Extraordinary Circumstances

Below is documentation that Reclamation considered whether there were extraordinary circumstances associated with the proposed action. The criteria reflect the Extraordinary Circumstances detailed in 43 CFR 46.215 and Departmental and Reclamation policy on Indian Trust Assets (ITAs).

Extraordinary Circumstance	Yes, No, or Uncertain
(1) The proposed action would have significant impacts on public health or safety (43 CFR 46.215(a)).	No
(2) The proposed action would have significant impacts on such natural resources and unique geographical characteristics as historic or cultural resources; parks, recreation or refuge lands; wilderness areas; wild or scenic rivers; national natural landmarks; sole or principal drinking water aquifers; prime farmlands; wetlands; flood plains; national monuments; migratory birds; and other ecologically significant or critical areas (43 CFR 46.215 (b)).	No
(3) The proposed action would have highly uncertain and potentially significant environmental effects or involve unique or unknown environmental risks (43 CFR 46.215(c)).	No
(4) The proposed action would establish a precedent for future action or represent a decision in principle about future actions with potentially significant environmental effects (43 CFR 46.215 (d)).	No
(5) The proposed action would have a direct relationship to other actions that implicate potentially significant environmental effects (43 CFR 46.215 (e)).	No
(6) The proposed action would have significant impacts on properties listed, or eligible for listing, on the National Register of Historic Places as determined by Reclamation (LND 02-01) (43 CFR 46.215 (f)).	No
(7) The proposed action would have significant impacts on species listed, or proposed to be listed, on the List of Endangered or Threatened Species, or have significant impacts on designated Critical Habitat for these species (43 CFR 46.215 (g)).	No

Extraordinary Circumstance	Yes, No, or Uncertain
(8) The proposed action would significantly limit access to, and ceremonial use of, Indian sacred sites on Federal lands by Indian religious practitioners or significantly adversely affect the physical integrity of such sacred sites (43 CFR 46.215 (h), and 512 DM 3)).	No
(9) The proposed action would contribute to potentially significant effects resulting from the introduction, continued existence, or spread of noxious weeds or non-native invasive species known to occur in the area or actions that may promote the introduction, growth, or expansion of the range of such species (Federal Noxious Weed Control Act, and 43 CFR 46.215 (i)).	No
(10) The proposed action would affect ITAs (512 DM 2 and Reclamation Policy Memorandum dated December 15, 1993).	No

NEPA Action Recommended

The proposed action is covered by the exclusion category and no extraordinary circumstances exist. The action is excluded from further documentation in an Environmental Assessment or Environmental Impact Statement.

Decision and Rationale

This document certifies that the Reclamation has considered all relevant information raised in the National Environmental Policy Act (NEPA) process and that the NEPA process has concluded. The proposed action described above complies with applicable land use plans and laws and does not require mitigation measures. No formal public scoping was conducted for the proposed action, as it qualifies as a categorical exclusion and does not involve extraordinary circumstances. Based upon my review and consideration of the Categorical Exclusion Checklist it is my decision to approve the land use authorization to Kirkwood Water District to install, operate, and maintain the proposed turnout facility at Canal Milepost 21.34 for irrigation purposes as well as the temporary contract to provide 600 acre-feet (AF) of surplus water under Section 215 of the Reclamation Reform Act of 1982 for the Water Year 2025-2026.

References

On file at the Bureau of Reclamation Northern California Area Office, Shasta Lake, CA.